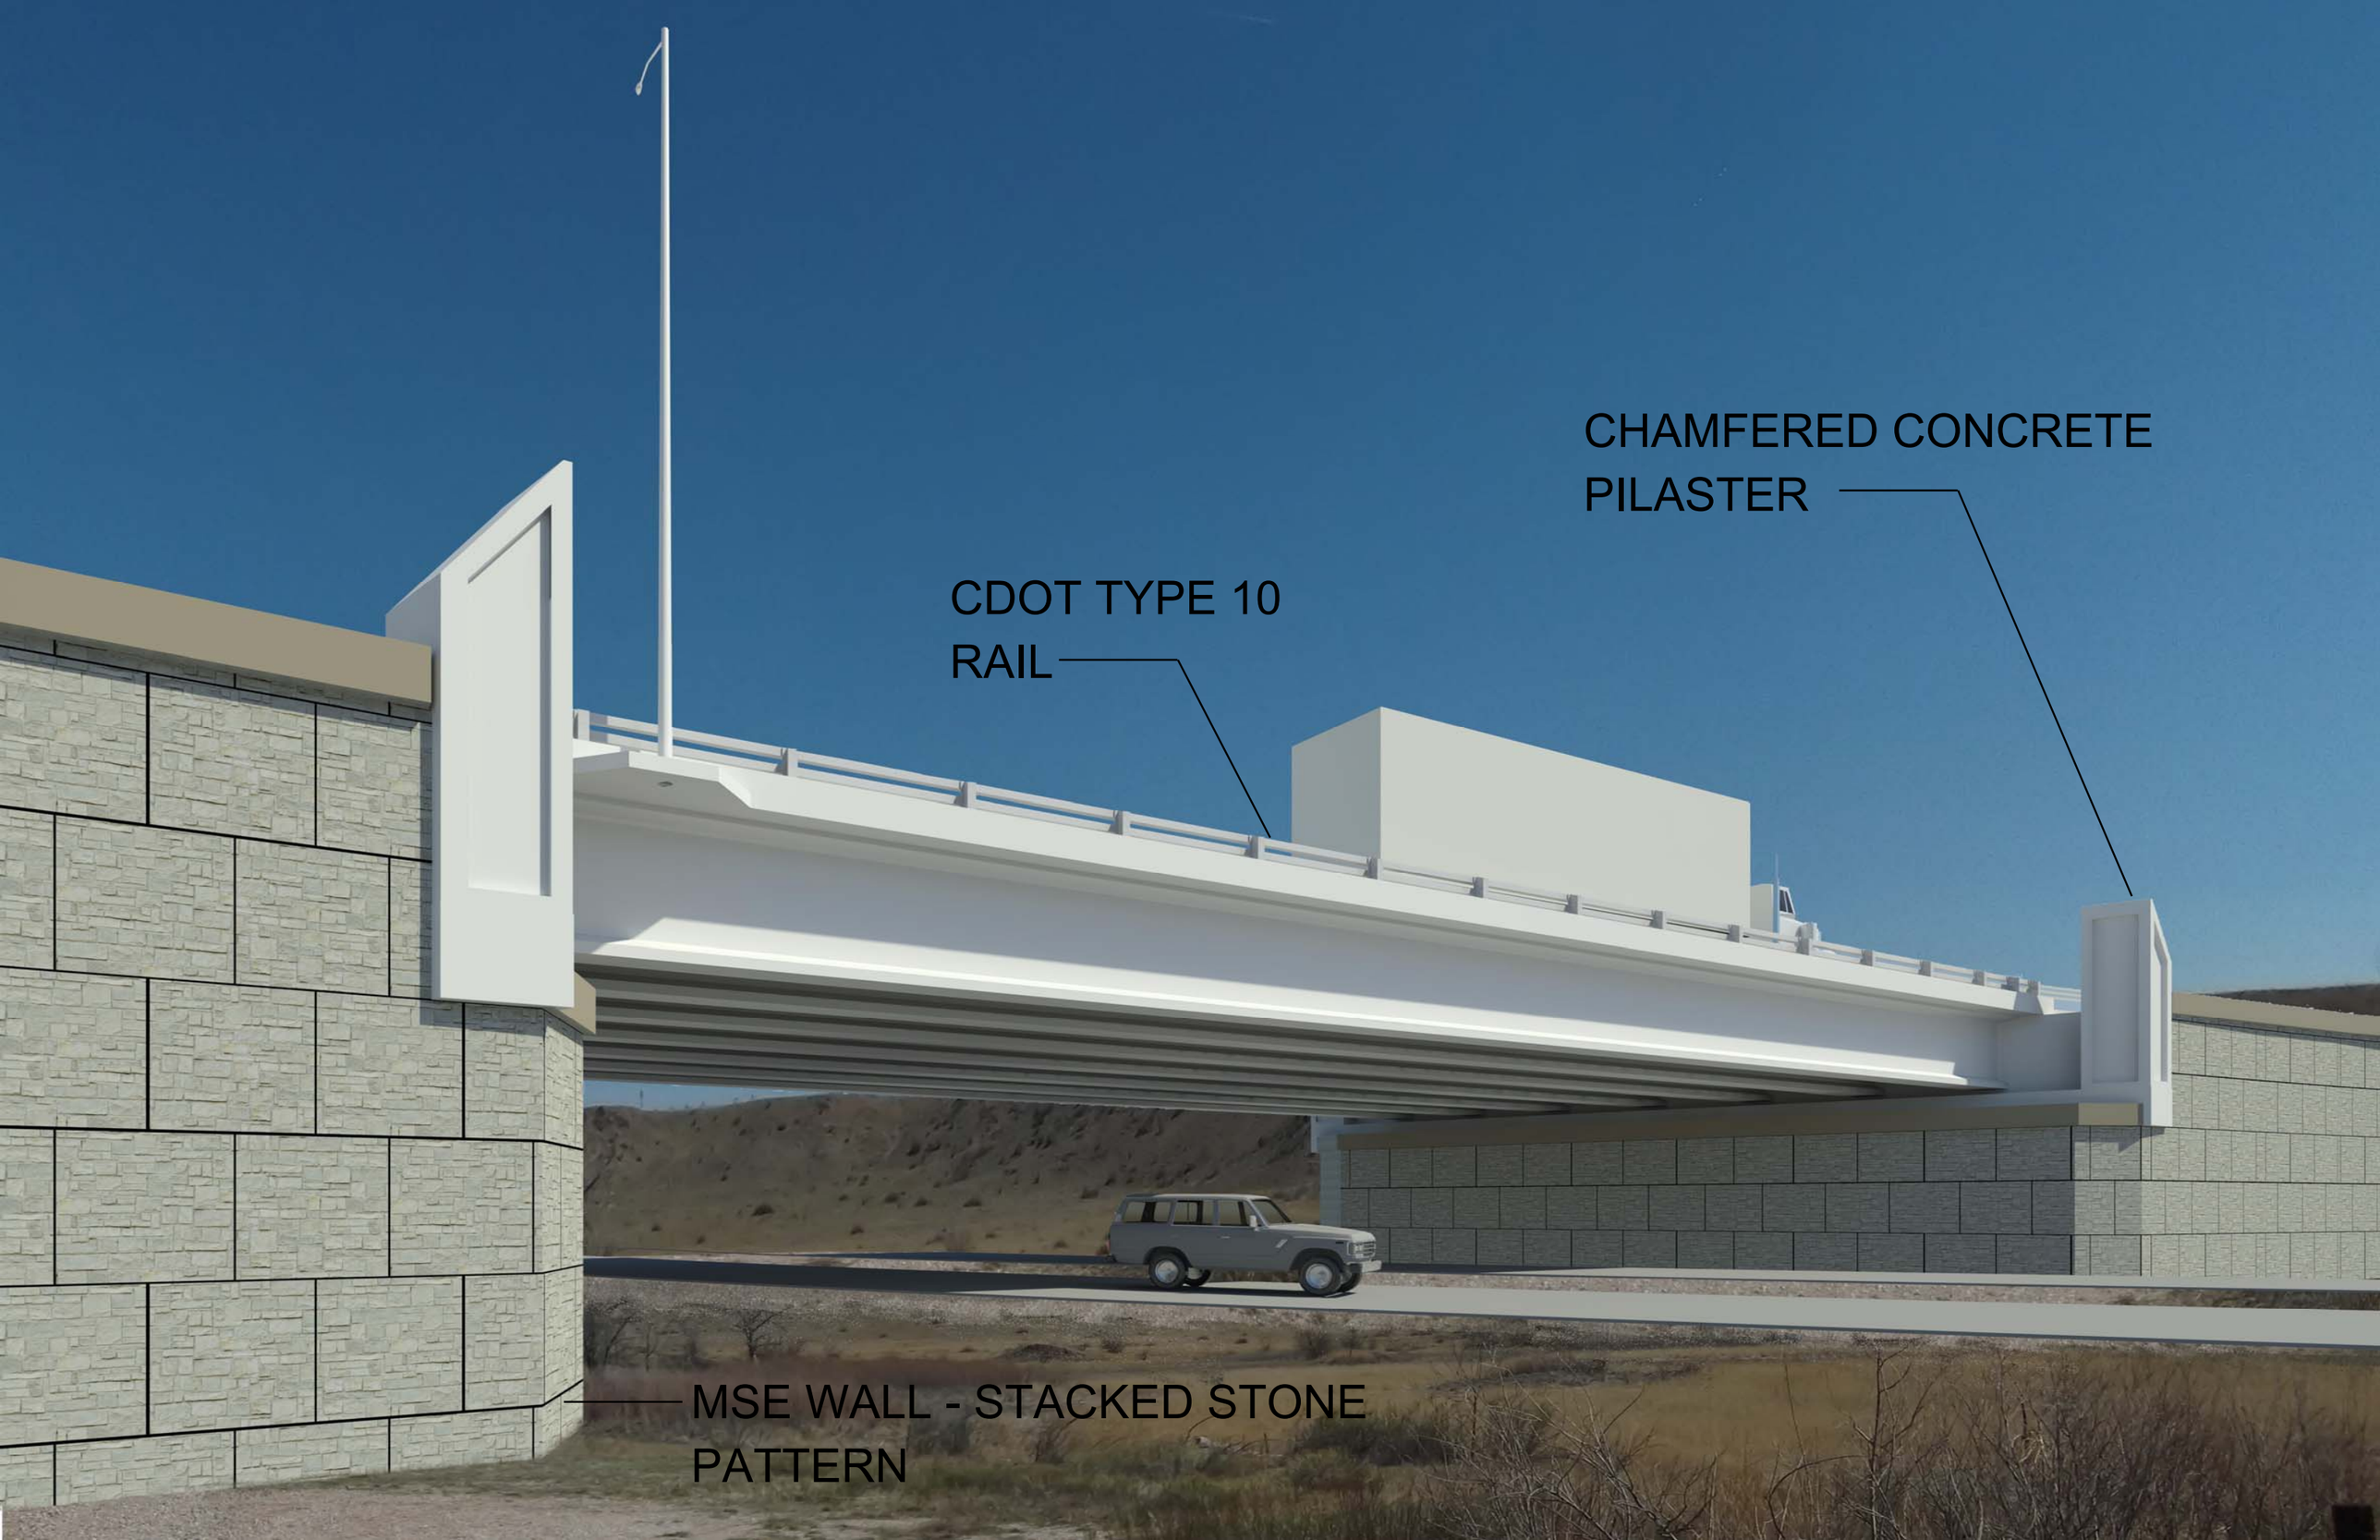
CHAMFERED CONCRETE PILASTER
CDOT TYPE 10 RAIL
MSE WALL - STACKED STONE PATTERN