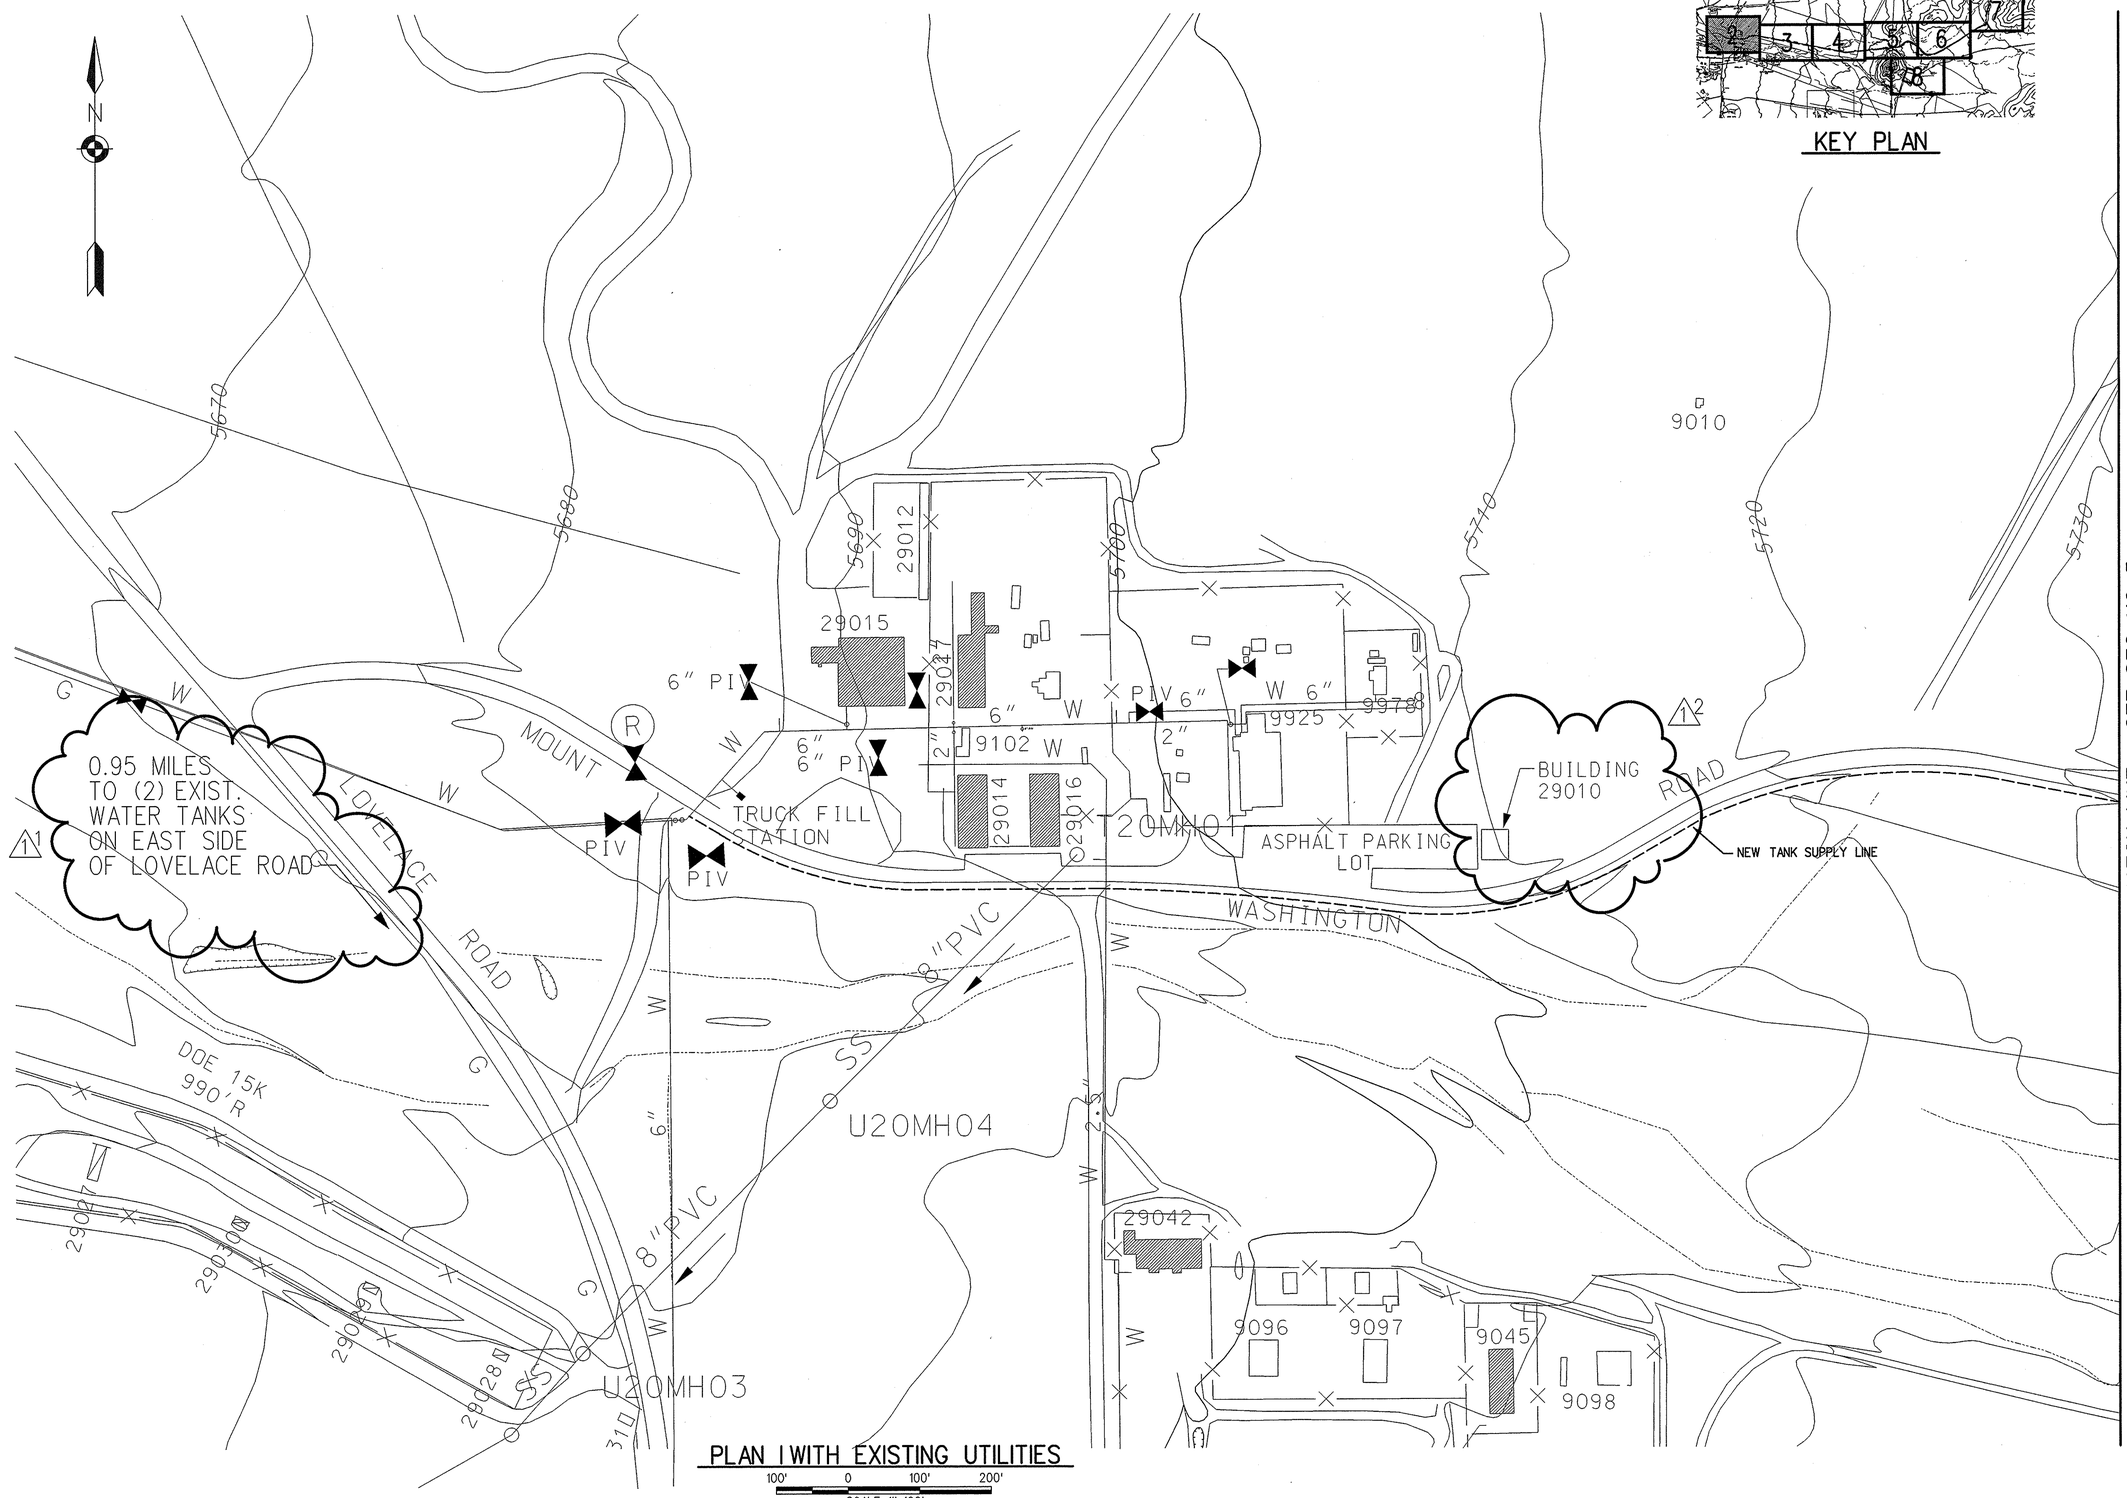

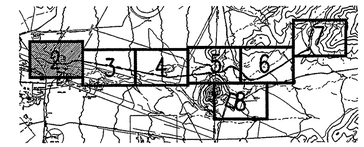

KEY PLAN

PLAN I WITH EXISTING UTILITIES

100' 0 100' 200'

SCALE: 1"=100'

US Army Corps of Engineers
ALBUQUERQUE DISTRICT
Albuquerque, New Mexico

REVISIONS

Symbol	Description	Date	Appr.
2	AM0001 - ADDED BUILDING 29010 AND NOTE	4/01/02	

File Name: KT49C02.AM1
Plot Scale:
Plot Date: JAN. 30, 2002
DACA47-02-R-0004
Zero Accidents
Zero Tolerance

DESIGN BY: W. TRUJILLO
DRAWN BY: N. TAYLOR
REVIEWED BY: S. HAGEN

U.S. ARMY ENGINEER DISTRICT
CORPS OF ENGINEERS
ALBUQUERQUE, NEW MEXICO

CHIEF, GENERAL ENGINEERING SECTION

DATE:

KIRTLAND AIR FORCE BASE ALBUQUERQUE, NEW MEXICO
TELESCOPE/ATMOSPHERE
COMPENSATION LABORATORY

PLAN I WITH EXISTING UTILITIES

SHEET NO. C2 OF 10

SEQUENCE NO. 2.1

AM0001

K:\kafb\kt49\civil\kt49c02.am1 04/02/2002 12:50:31 PM