LITTLE PUERCO WASH FLOOD CONTROL PROJECT
REVISED MITIGATION SITE
GALLUP, NEW MEXICO
FEBRUARY 2004

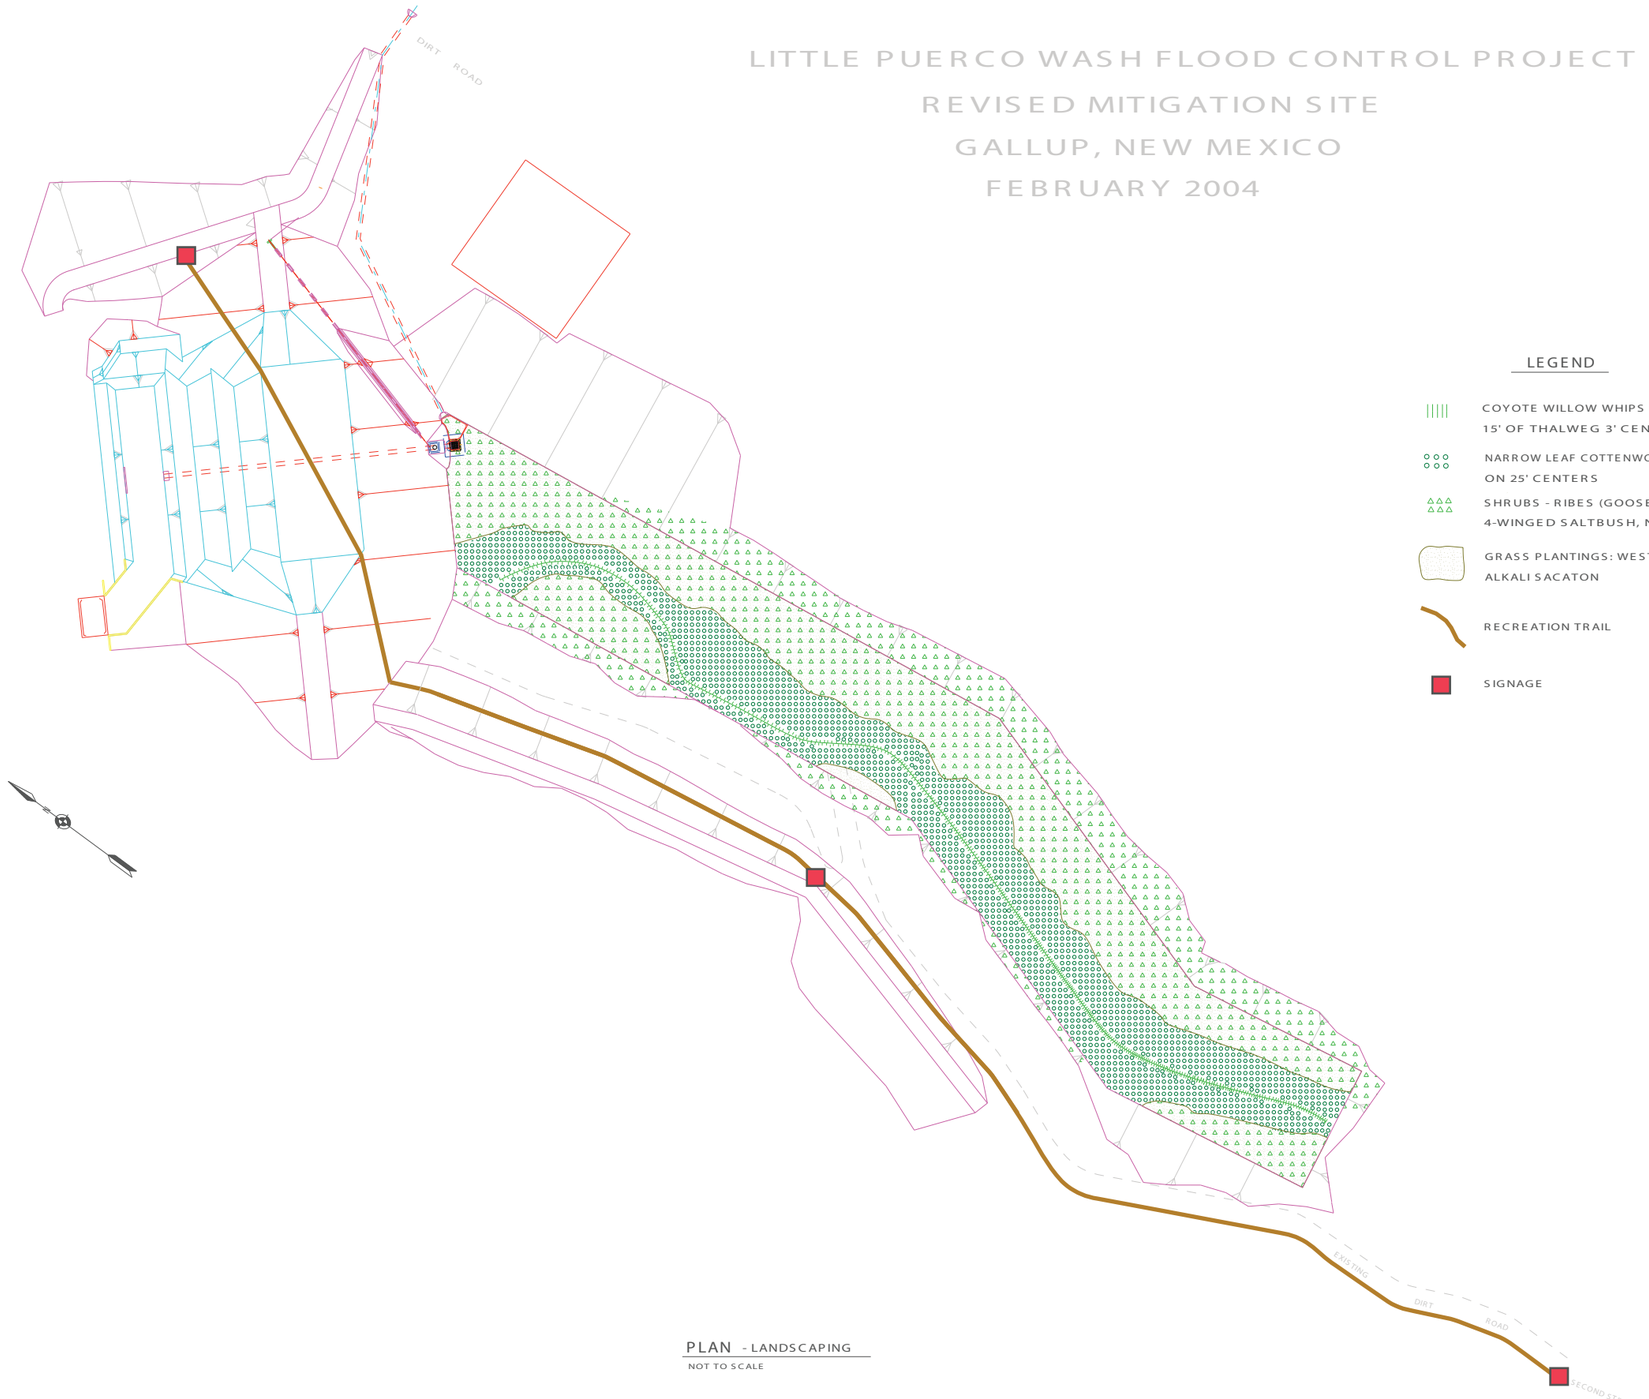

LEGEND

- COYOTE WILLOW WHIPS WITHIN 15' OF THALWEG 3' CENTERS
- NARROW LEAF COTTENWOOD POLES ON 25' CENTERS
- SHRUBS - RIBES (GOOSEBERRY), WOLFBERRY 4-WINGED SALTBUSH, NM OLIVE 25' CENTERS
- GRASS PLANTINGS: WESTERN WHEATGRASS, ALKALI SACATON
- RECREATION TRAIL
- SIGNAGE

PLAN - LANDSCAPING
NOT TO SCALE

US Army Corps of Engineers
ALBUQUERQUE DISTRICT
Albuquerque, New Mexico

REVISIONS

Symbol	Description	Date	Appr.

File Name:
Plot Scale: 1:50
Plot Date: MAR 2003
DACW47-02-R-0010
Zero Accidents
Zero Tolerance

DESIGNED, REVIEWED AND PRESENTED BY MEMBERS OF THE ALBUQUERQUE DISTRICT DESIGN TEAM
SEE COMPLETE LIST ON COVER

U.S. ARMY ENGINEER DISTRICT
CORPS OF ENGINEERS
ALBUQUERQUE, NEW MEXICO
CHIEF, GENERAL ENGINEERING SECTION
DATE:

LITTLE COLORADO RIVER BASIN
GALLUP, N.M.
LITTLE PUERCO WASH FLOOD PROTECTION
PLAN - LANDSCAPING

FILE NUMBER: LC-PR-

PLATE NUMBER: 1