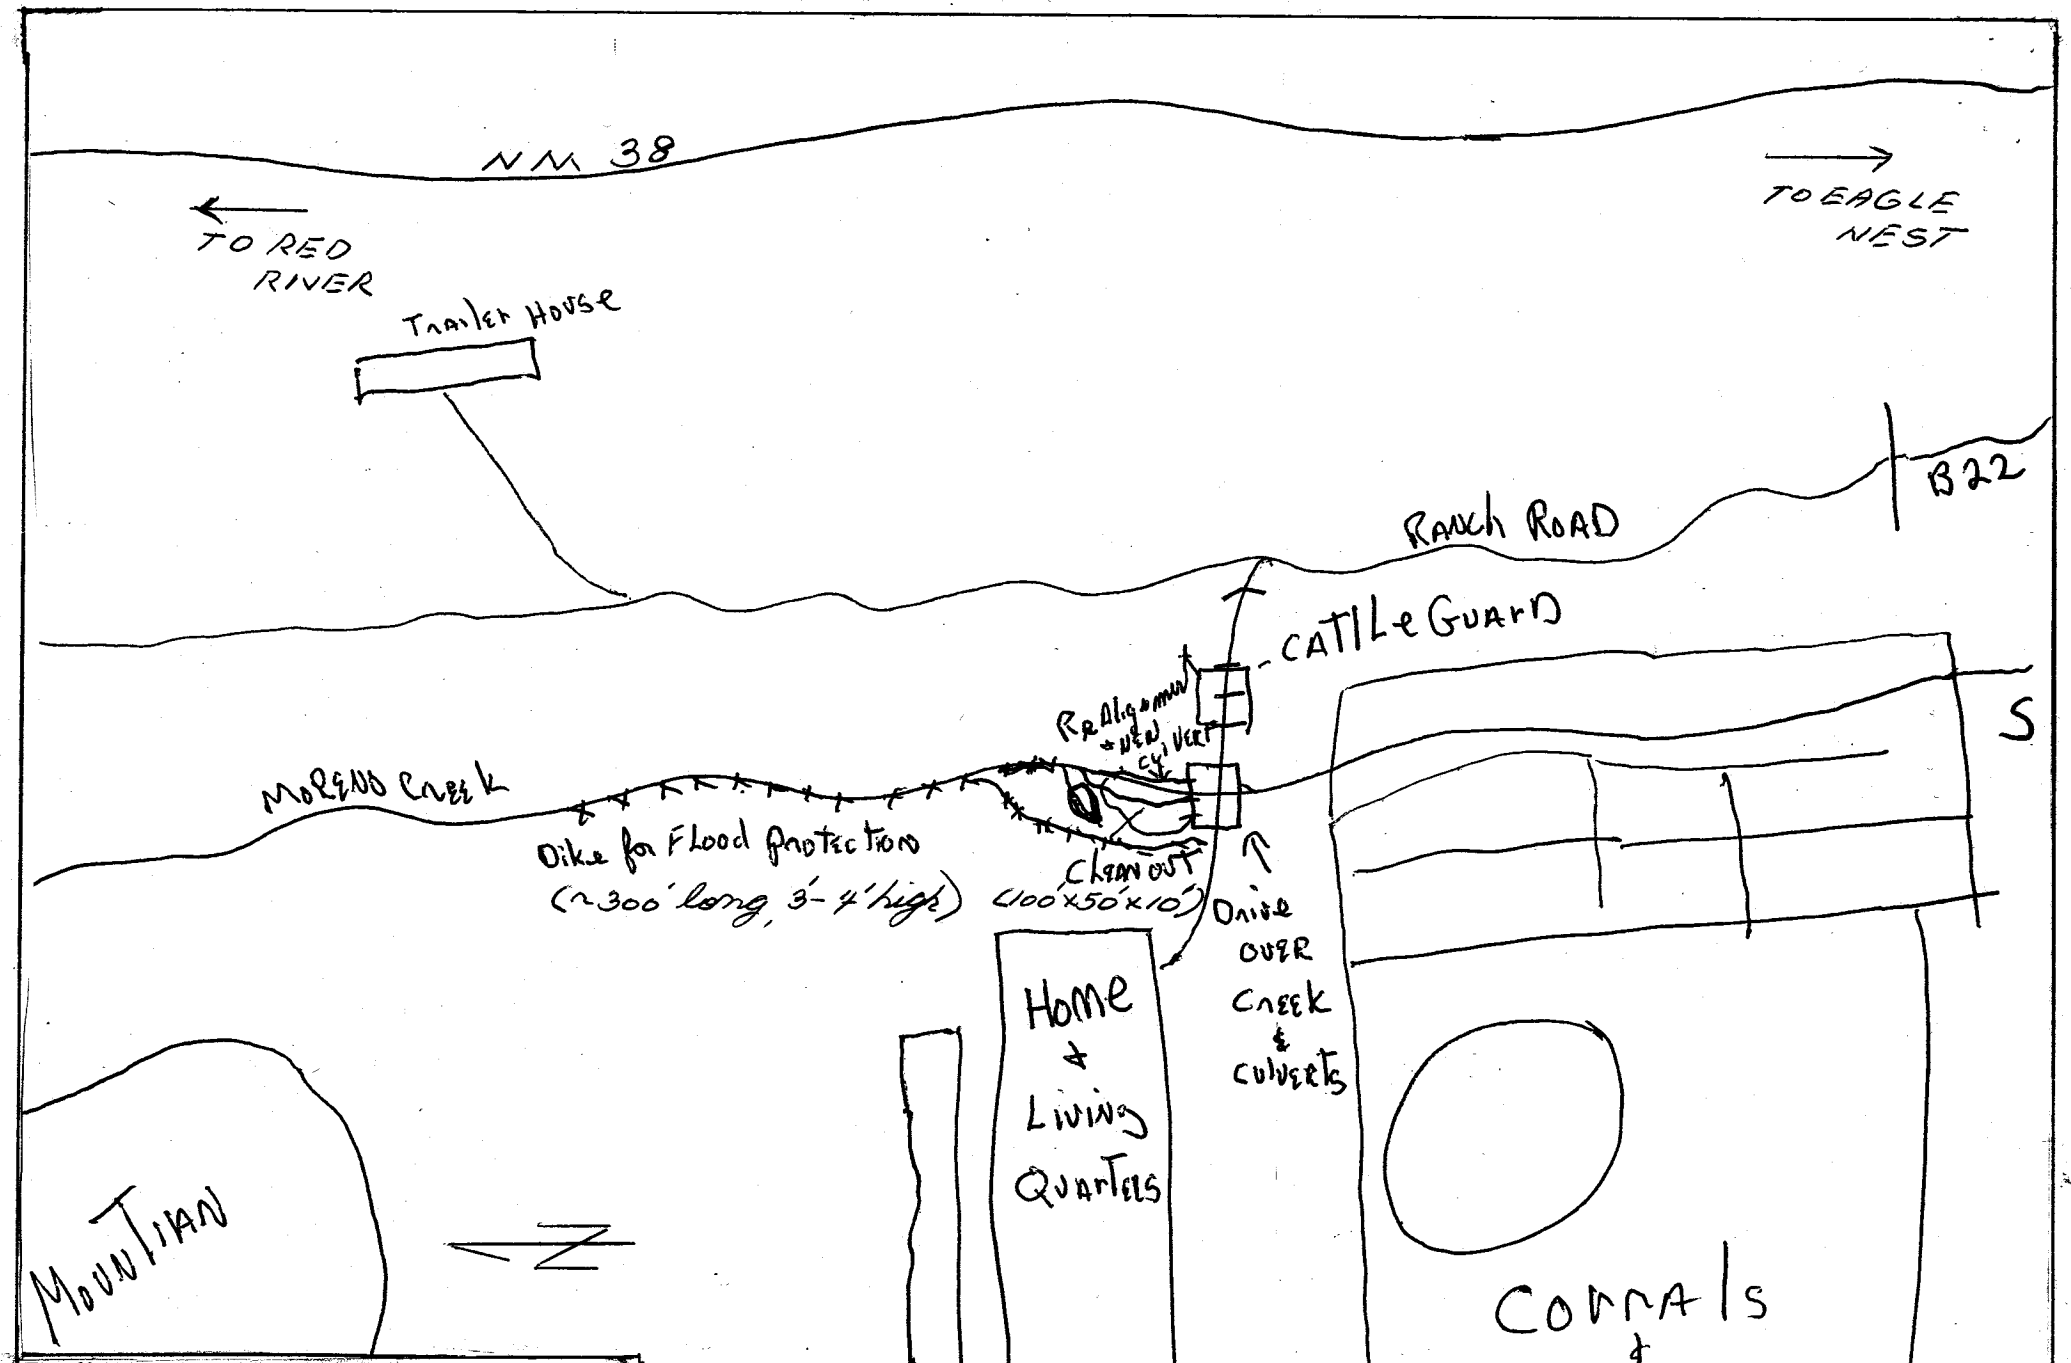

Realignment and Berm Construction along
Moreno Ck., near Eagle Nest, Colfax Co., NM
Appl. No. 2002 00498
Appl. by The Gary Clay's Children's Trust
Sheet 2 of 2 December 2002