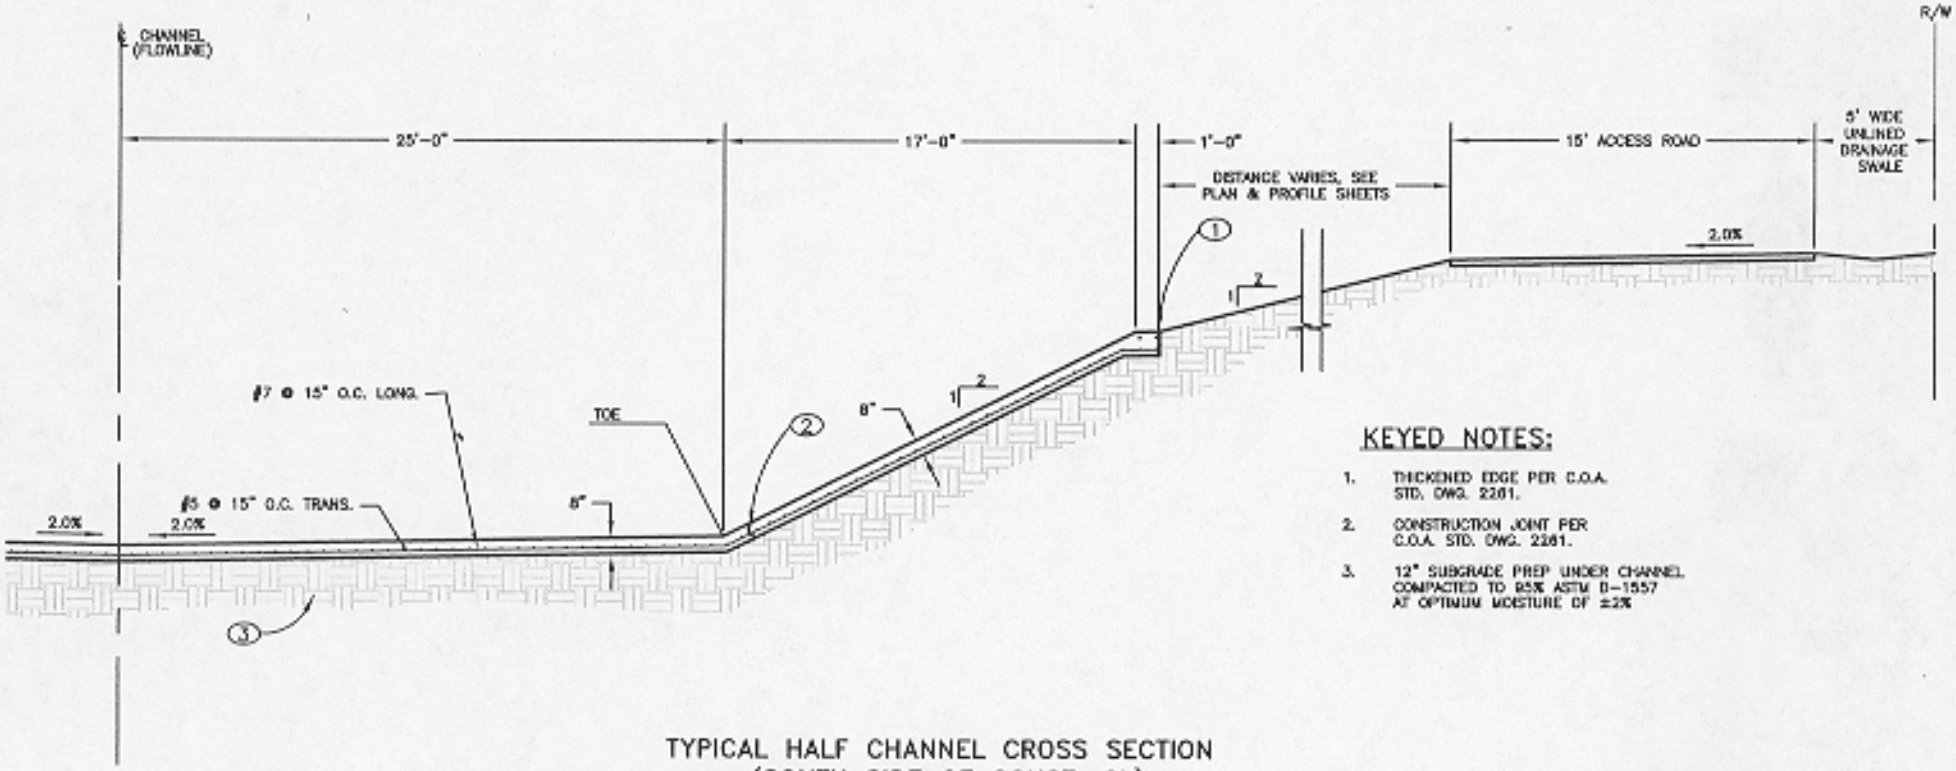

KEYED NOTES:

1. THICKENED EDGE PER C.O.A. STD. DWG. 2281.
2. CONSTRUCTION JOINT PER C.O.A. STD. DWG. 2281.
3. 12" SUBGRADE PREP UNDER CHANNEL COMPACTED TO 95% ASTM D-1557 AT OPTIMUM MOISTURE OF ±2%

TYPICAL HALF CHANNEL CROSS SECTION
(SOUTH SIDE OF CONST. CL)

N.T.S.

Channel shaping and concrete lining in the Arroyo de Domingo Baca in Albuquerque, Bernalillo County, NM
Application by City of Albuquerque
Application No. 2004 00405
Sheet 9 of 10 October 2004