5/2/2007 12:55:59 PM

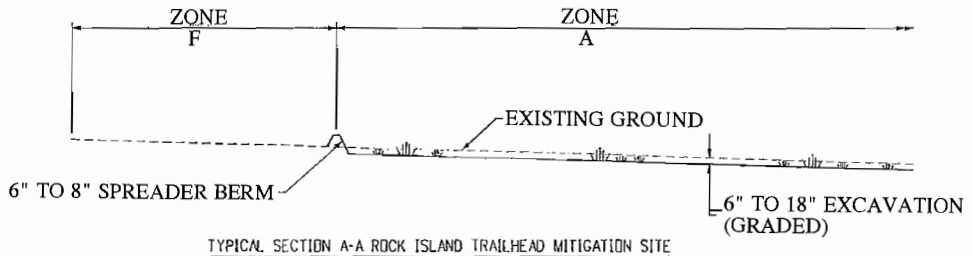

TYPICAL SECTION A-A ROCK ISLAND TRAILHEAD MITIGATION SITE

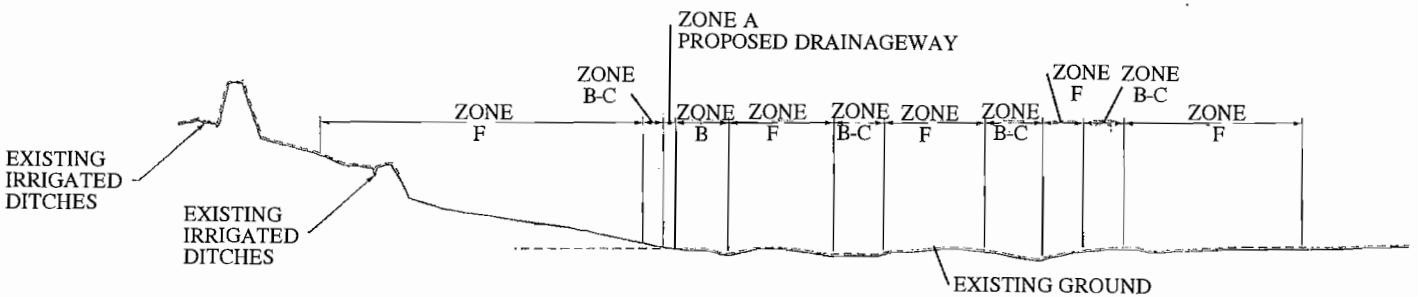

TYPICAL SECTION B-B COTTONWOOD MEADOWS MITIGATION SITE

TABLE

ZONE A	EMERGENT WETLANDS
ZONE B	SCRUB SHRUB WETLAND
ZONE C	RIPARIAN PLANTING
ZONE F	WEED CONTROL

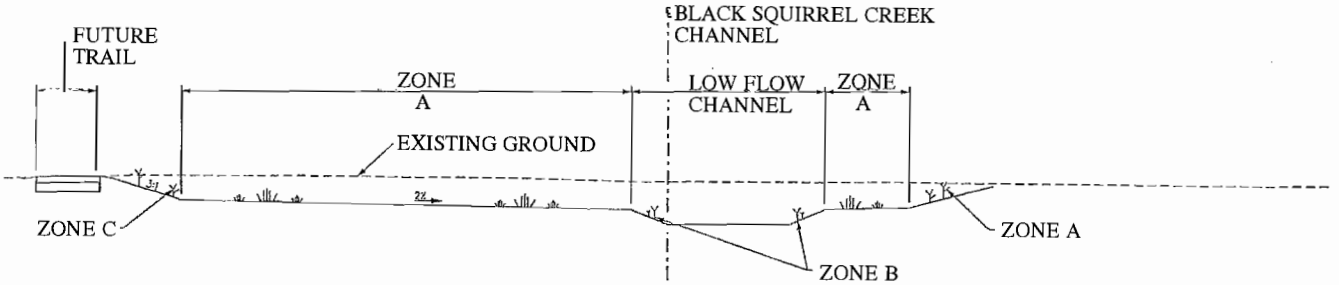

TYPICAL SECTION C-C BLACK SQUIRREL MITIGATION SITE

Woodmen Road improvements in tributaries of Sand Creek and Black Squirrel Creek near Colorado Springs, El Paso County, Colorado
Application by: El Paso County Department of Transportation
Application No. SPA-2007-271
Sheet 18 of 20

May 18, 2007

DMJM HARRIS | AECOM
2850 Professional Place
Colorado Springs, Colorado 80904
Phone: (719) 386-8300 Fax: (719) 386-8338

As Constructed	WOODMEN ROAD WETLAND MITIGATION– TYPICAL SECTIONS	Project No./Code
No Revisions: –		STU M240-062
Revised: –	Designer: SJM / Structure Numbers	13263
Void: –	Detailer: LPS	
	Sheet Subset: Wetland / Subset Sheets: WILD 05 of 5	Sheet Number

FIGURE 4B