3/13/2007 9:15:14 AM

Wetlands Area	Fill Volume CY	ACRES
S3	0	0.02
N8	31,155	2.2
S10	1,493	0.35
N11	6,715	0.46
N14	7,141	2.37
S13	169	0.11
N15	3,308	1.59
S16	319	0.44
S17	1,699	0.19
S19	1,254	0.1
N20	0	0.09
S21	2,210	0.29
N22	0	0.11
S23	2,943	0.34
N24	14	0.12
N33	212	0.07
N34	362	1.74
N35	142	0.06
S37	3,930	0.41
N51	4,891	1.08
N52	339	0.35
Total	68,287	12.49

WETLANDS IMPACT AREAS

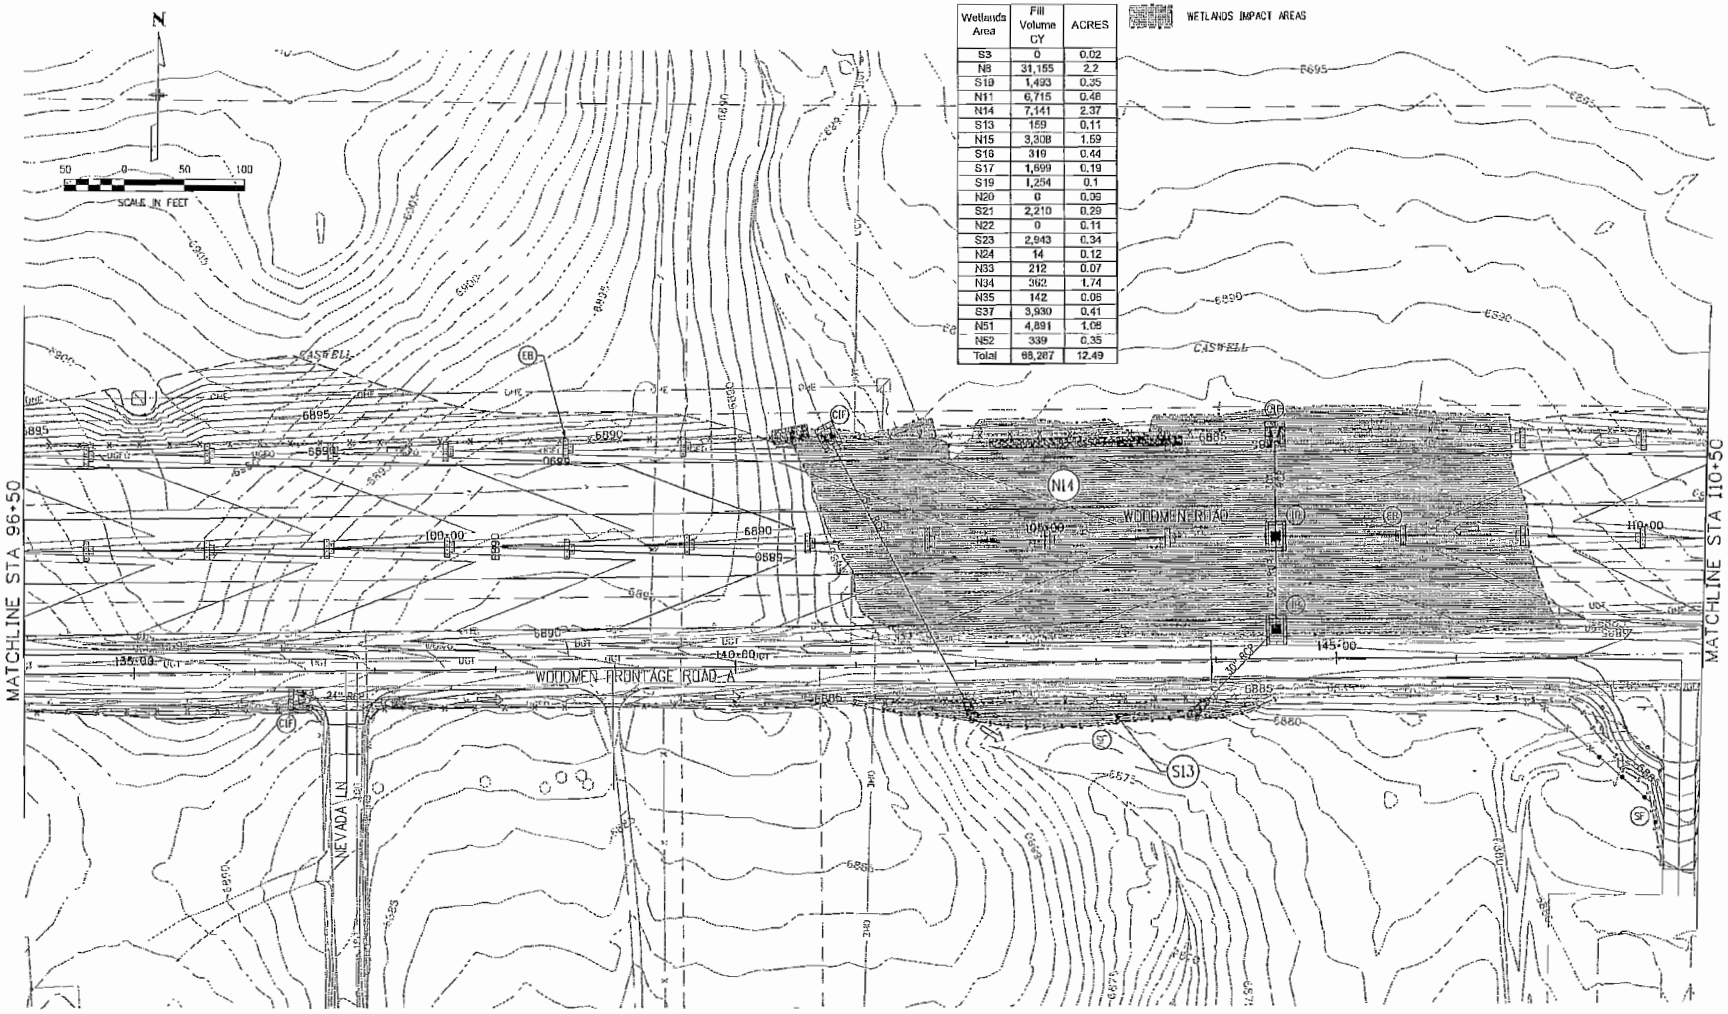

Woodmen Road improvements in tributaries of Sand Creek and Black Squirrel Creek near Colorado Springs, El Paso County, Colorado
Application by: El Paso County Department of Transportation
Application No. SPA-2007-271
Sheet 7 of 20

May 18, 2007

DMJM HARRIS | AECOM
2950 Professional Place
Colorado Springs, Colorado 80904
Phone: (719) 386-8300 Fax: (719) 386-8338

EL PASO COUNTY DEPARTMENT OF TRANSPORTATION

As Constructed	WOODMEN ROAD	Project No./Code
No Revisions: –	WETLANDS IMPACT – PLAN	STU M240-062
Revised: –	Designer: SJM / Detailer: LPS / Structure Numbers	13263
Void: –	Sheet Subset: Wetlands / Subset Sheets: WT04 of 13	Sheet Number

FIGURE 3D