


FRONT ELEVATION
SCALE 1/8" = 1'-0"




BACK ELEVATION
SCALE 1/8" = 1'-0"

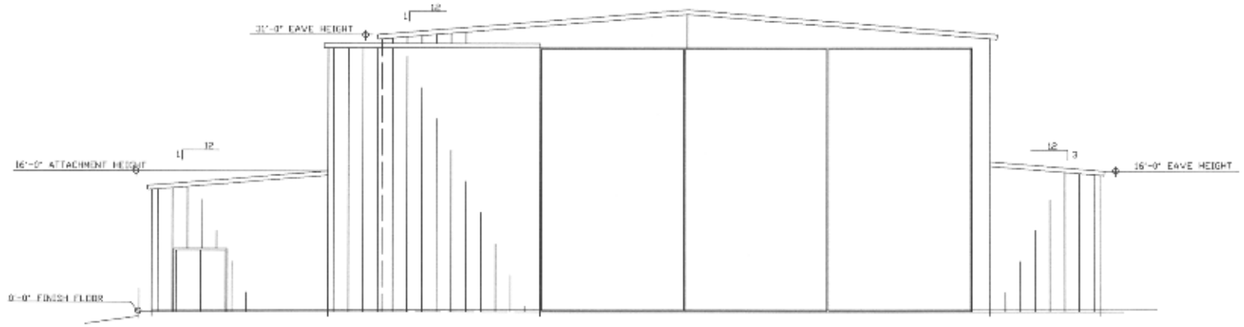


SIDE ELEVATION
SCALE 1/8" = 1'-0"

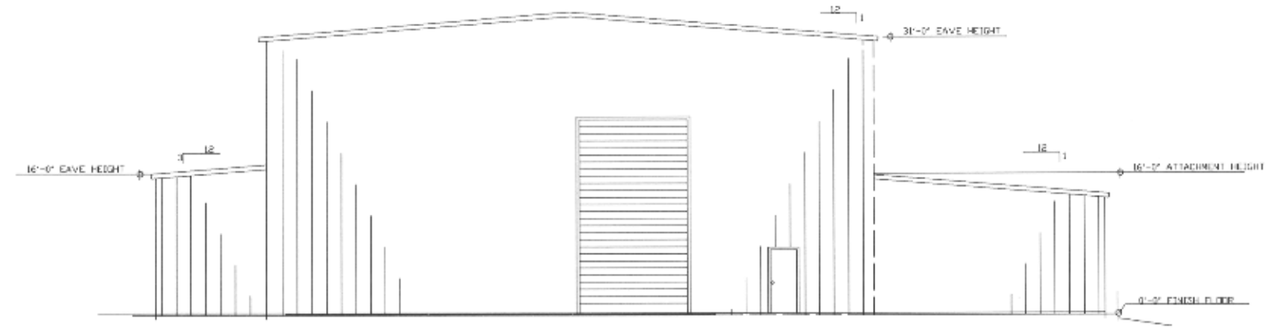


SIDE ELEVATION
SCALE 1/8" = 1'-0"

Cottonwood Engineering Corp.
970 HANKI
ALAMOGORDO, NEW MEXICO 88310
PHONE: 505-434 9195
E-MAIL: COTNWOOD@LOOK NOO.ASS NET

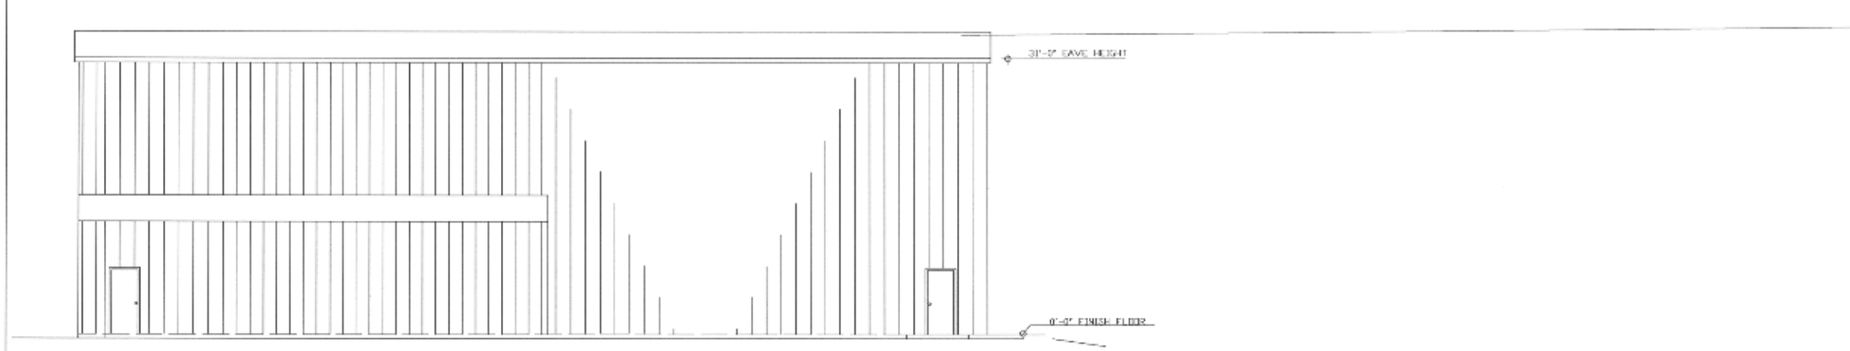White Sands Missile Range, NM
Drawings prepared by Cottonwood Engineering, Alamogordo, New Mexico

PROJECT NO:
DATE: 11/15/01
DRAWN BY: AKK
REVISIONS:
12/01/01

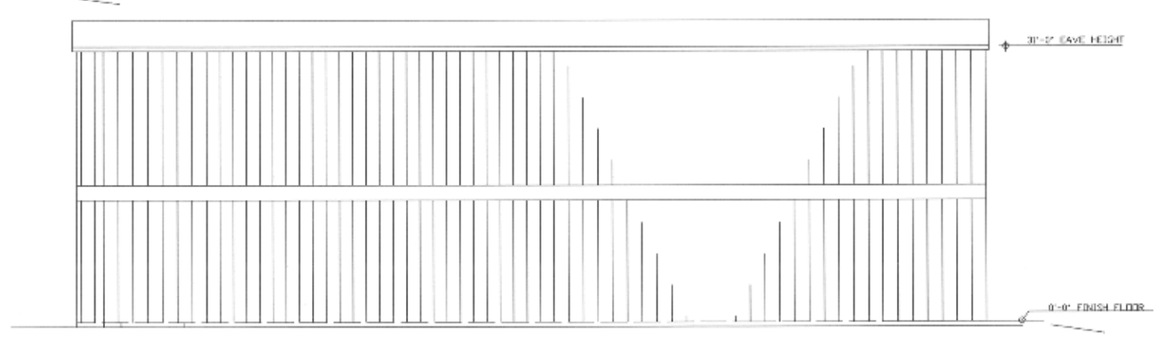SHEET
A2
OF 2

FOR INFORMATION ONLY AMENDMENT 3