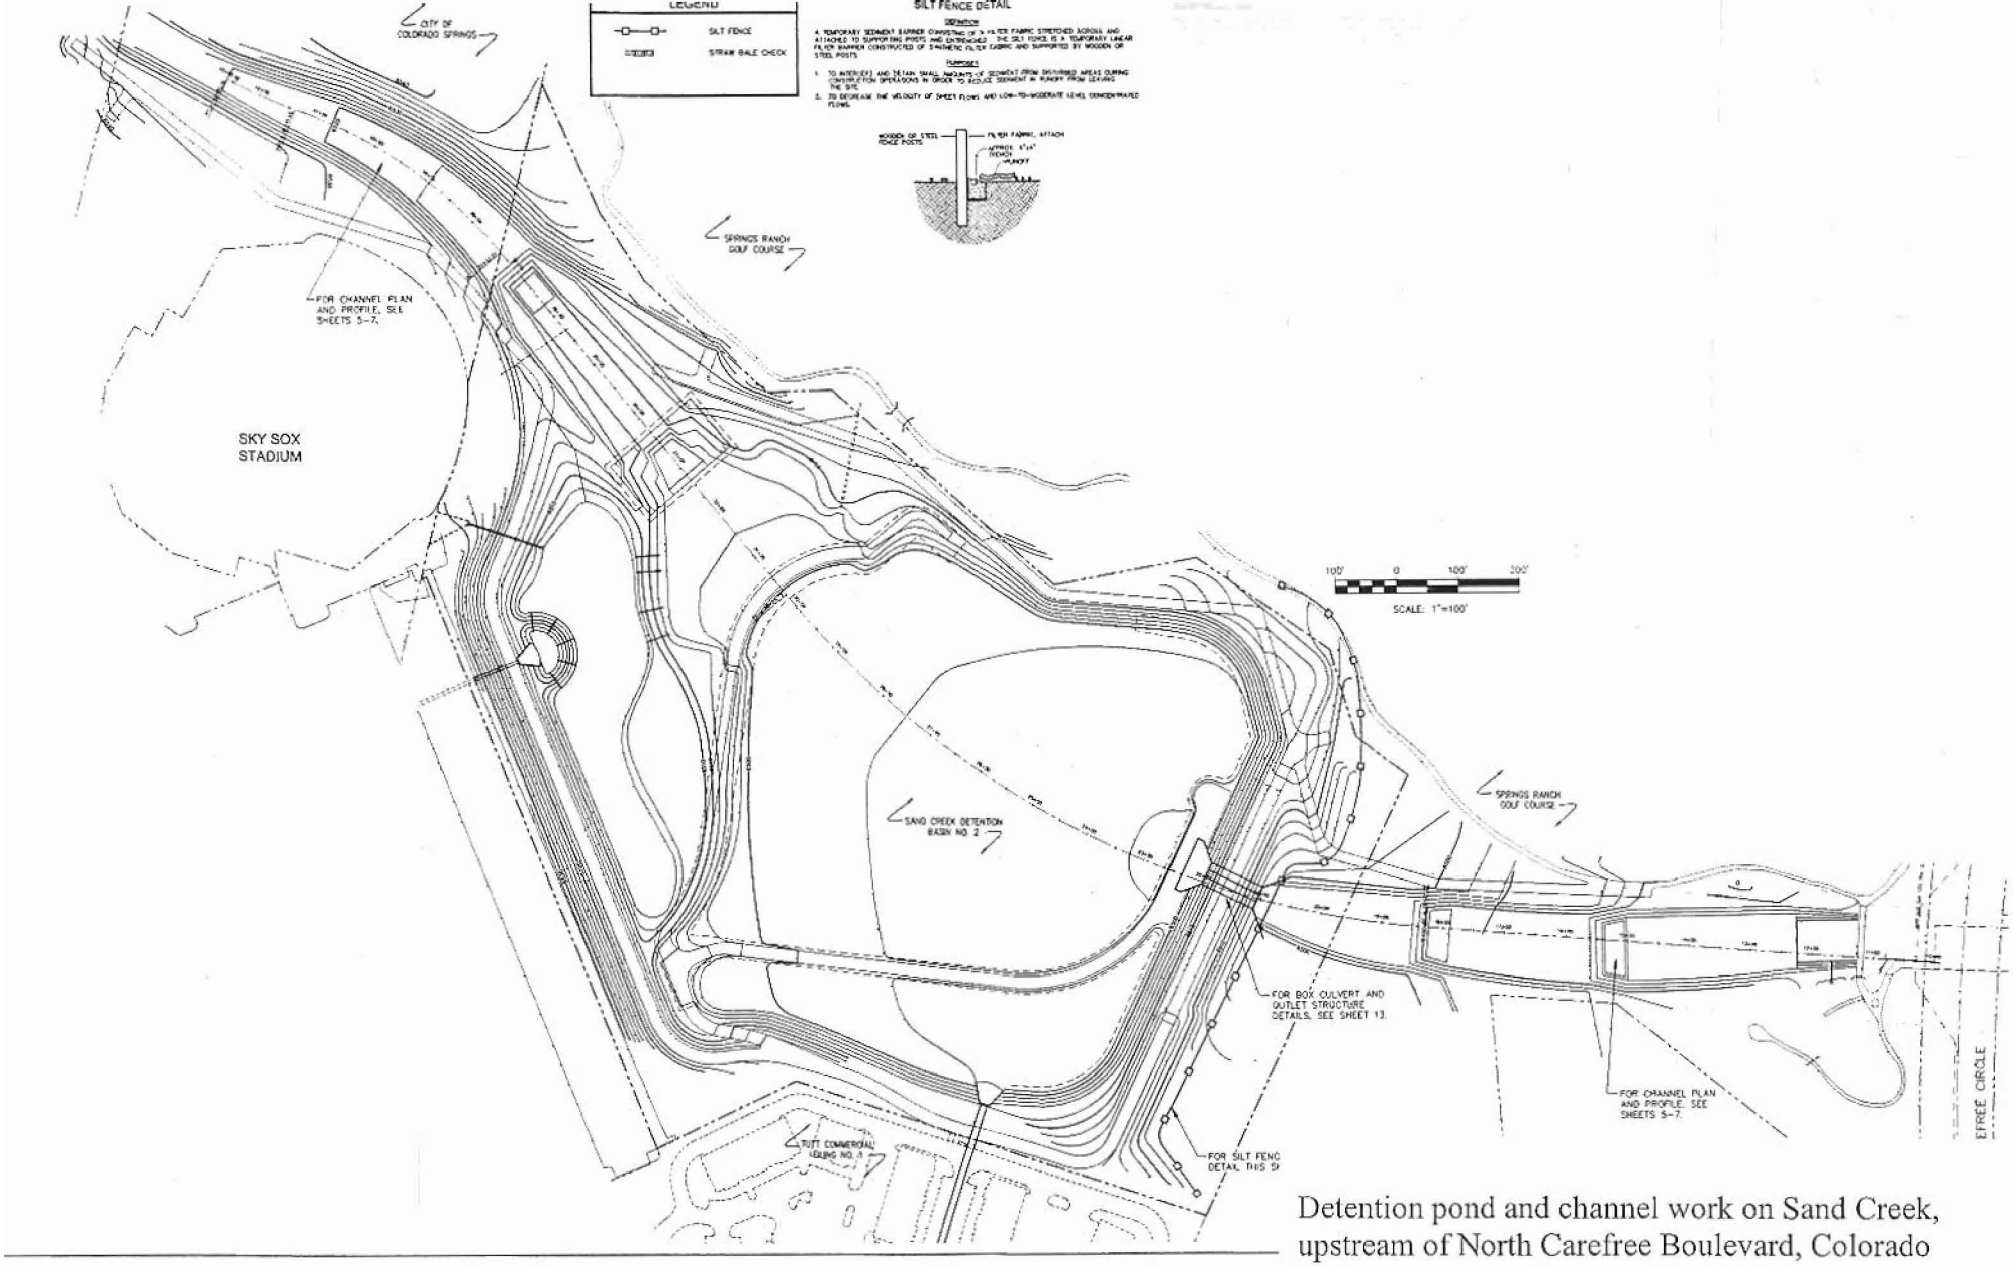

ENT: Y OF COLORADO SPRINGS RECOGNIZES IGN ENGINEER AS HAVING RESPONSIBILITY E DESIGN. THE CITY HAS LIMITED ITS OF REVIEW ACCORDINGLY. ITTAL REQUIRED IF CONSTRUCTION HAS	REVIEW: TRAFFIC ENGINEERING _____ DATE _____ STREET DESIGN: CURB GUTTER REVIEW _____ DATE _____ FINAL REVIEW _____ DATE _____ DRAINAGE DESIGN FILED IN ACCORDANCE WITH SECTION 7.7.906	DESIGN DATA: SIDEWALKS: WIDTH N/A LOCATION: Attached ☐ Detached, 6" from P/L ☐ CURB TYPE 1 ☐ 2 ☐ 3 ☐	ASPHALT THICKNESS: AC Surface _____ AC Base _____ AGG. BASE THICKNESS: Class 6 _____	SCALE: AS SHOWN BENCHMARK: _____	REVISIONS NO.

Detention pond and channel work on Sand Creek, upstream of North Carefree Boulevard, Colorado Springs, El Paso County, Colorado
Application by: SWAT 12 LLC, James Morley
Application No.: 2006 00096
Plan view
Sheet 2 of 14 March 2006