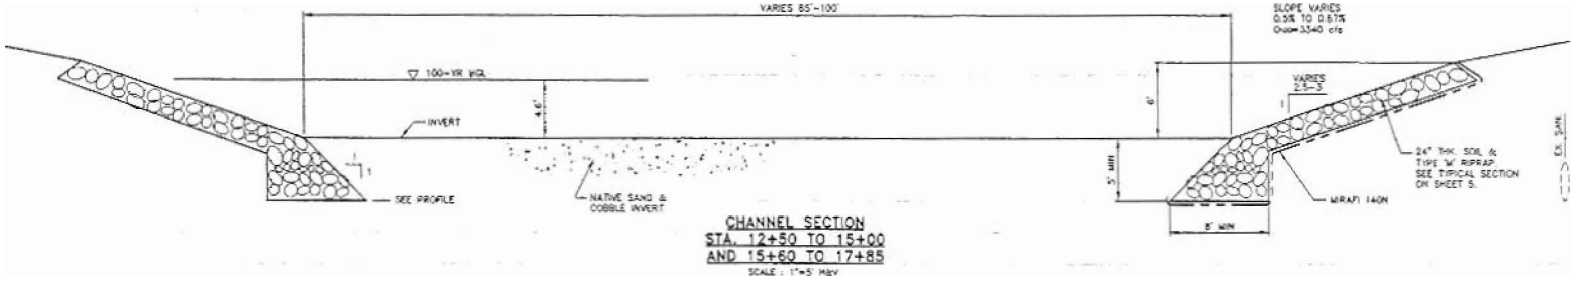

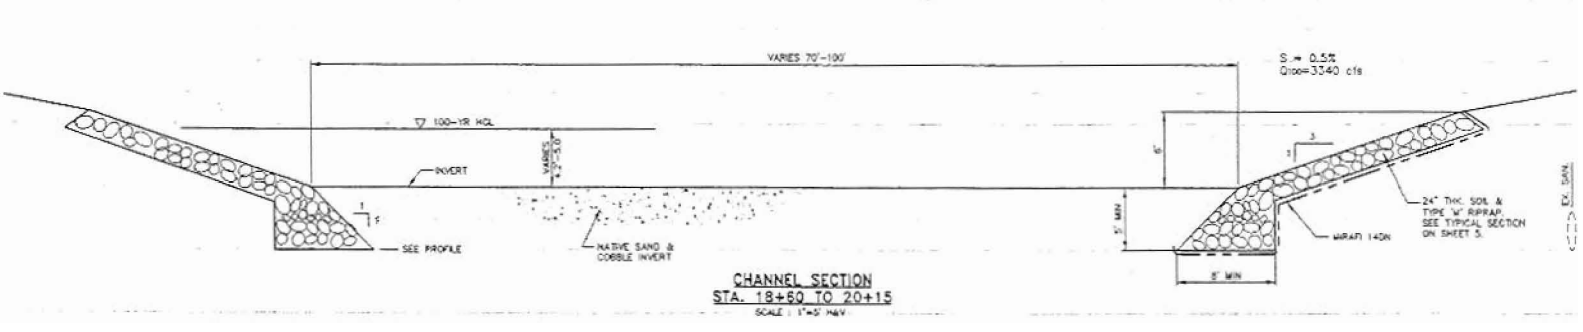

Detention pond and channel work on Sand Creek, upstream of North Carefree Boulevard, Colorado Springs, El Paso County, Colorado
Application by: SWAT 12 LLC, James Morley
Application No.: 2006 00096
Channel cross sections
Sheet 3 of 14 March 2006

ENGINEER:
Kiowa Engineering Corporation
1604 South 21st Street
Colorado Springs, Colorado
80904
(719) 630-7342
DESIGNED BY: RNW DATE

PROJECT SAND CREEK DETENTION BASIN NO. 2
CHANNEL SECTIONS & DETAILS