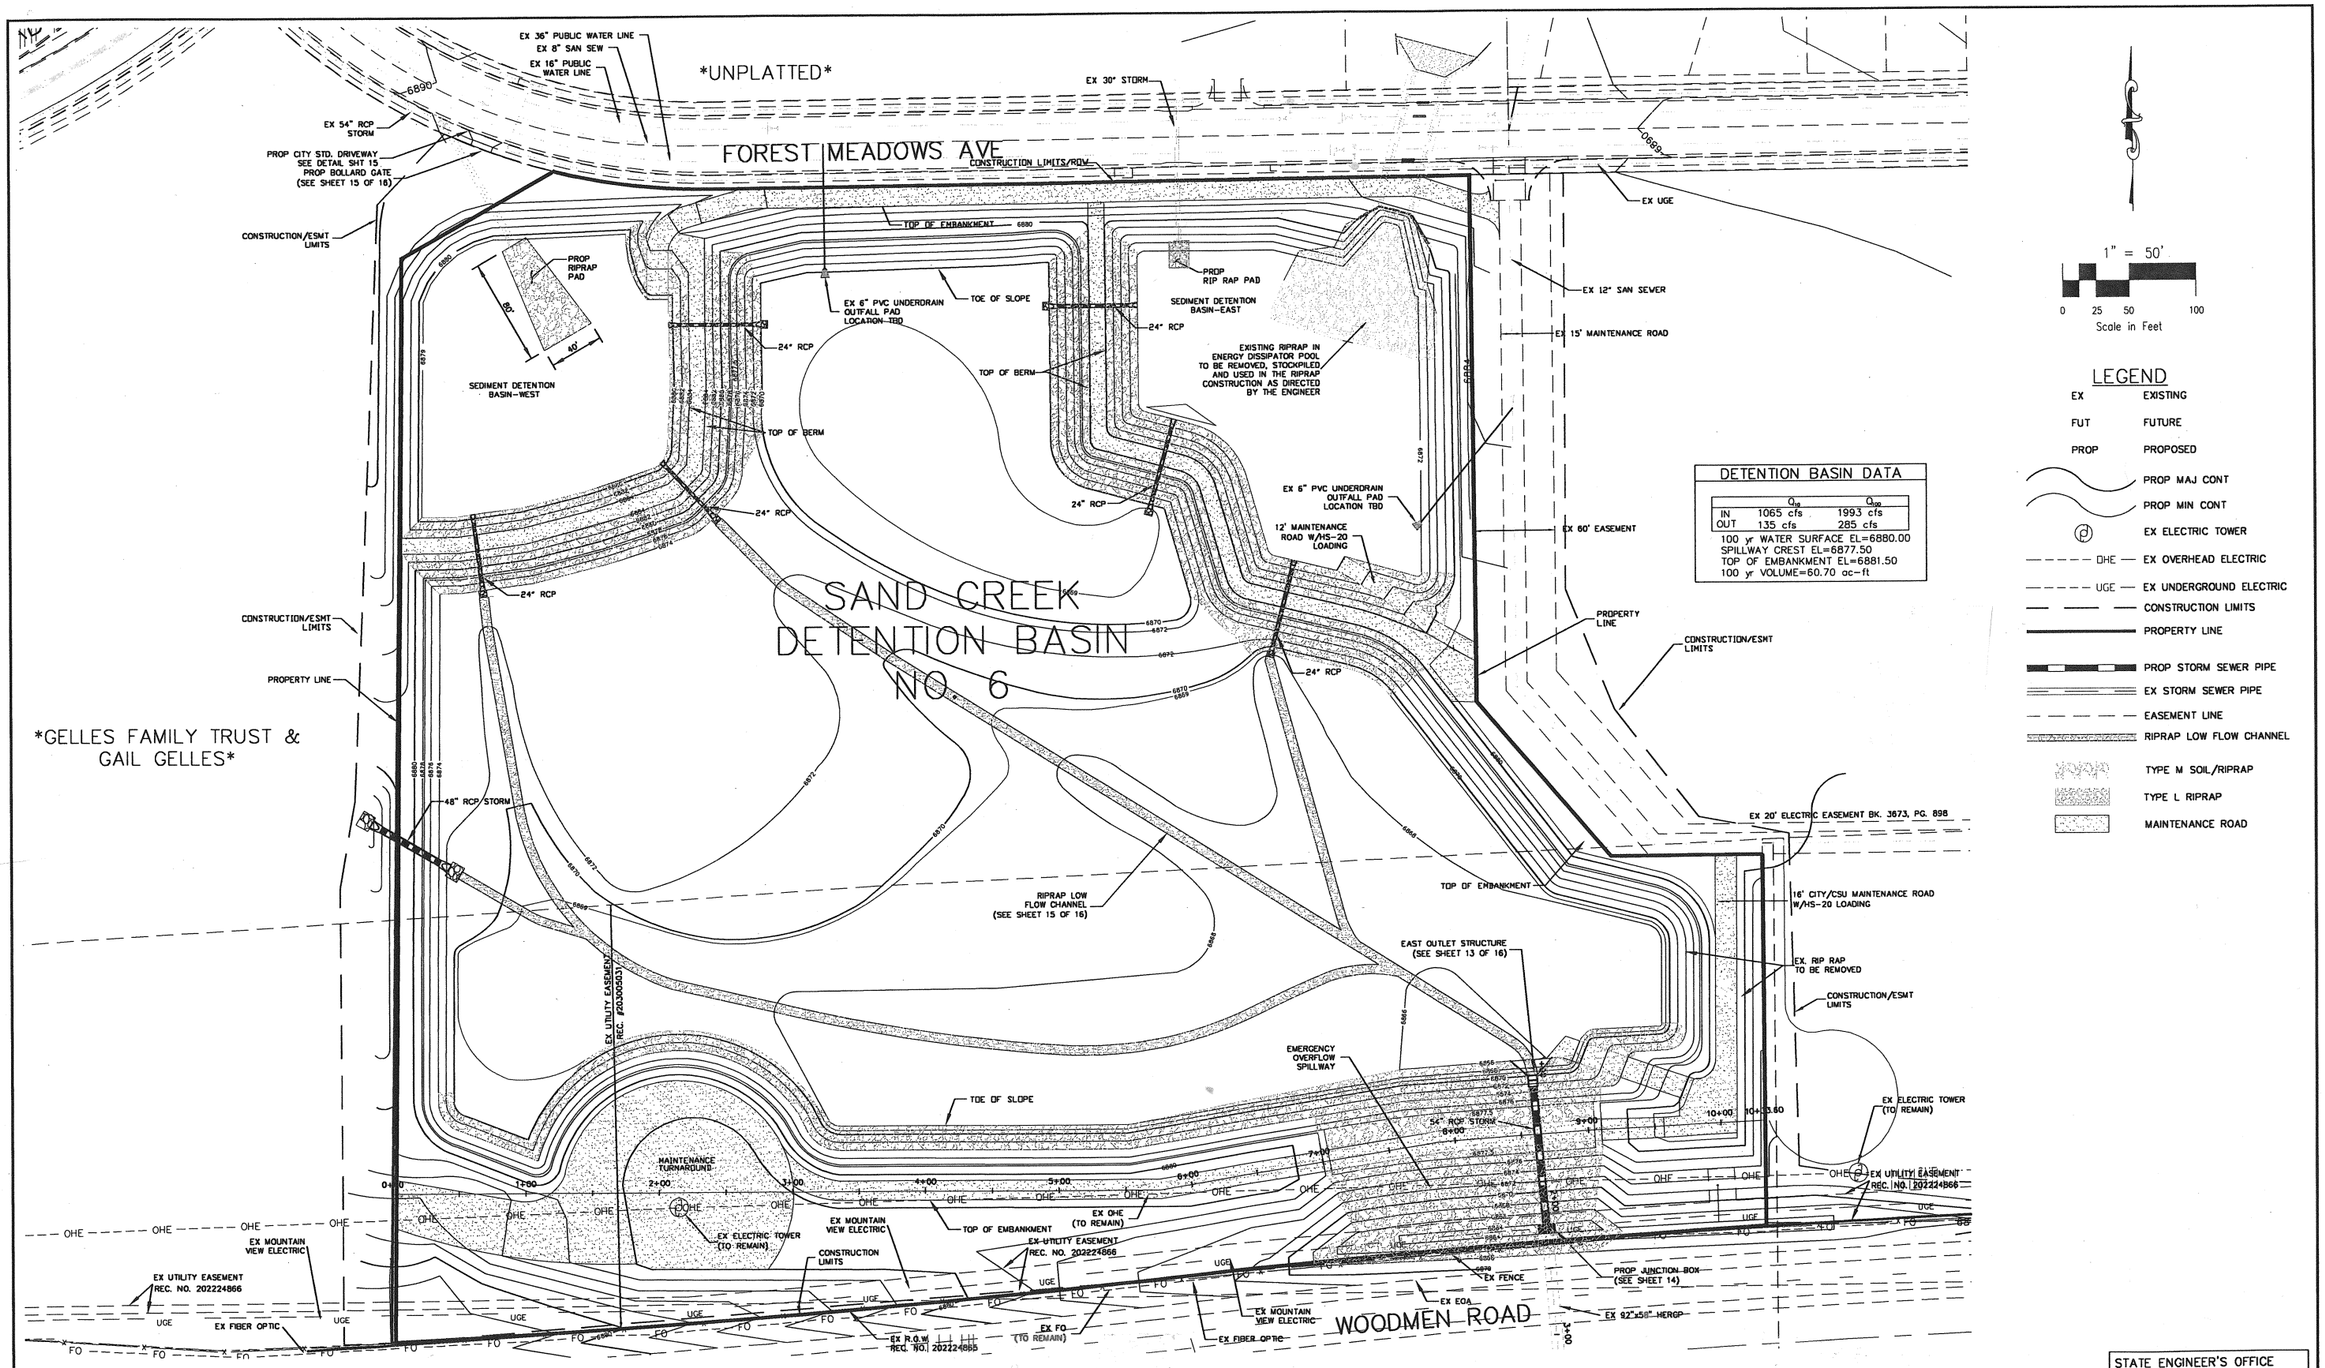

DETENTION BASIN DATA

	Q_{100}	Q_{100}
IN	1065 cfs	1993 cfs
OUT	135 cfs	285 cfs

100 yr WATER SURFACE EL=6880.00
SPILLWAY CREST EL=6877.50
TOP OF EMBANKMENT EL=6881.50
100 yr VOLUME=60.70 ac-ft

STATE ENGINEER'S OFFICE FILE NO. _____

REVISIONS:

NO.	DATE:	BY:	DESCRIPTION:	APPROVED BY:	DATE.

SAND CREEK DETENTION BASIN NO. 6

SITE PLAN