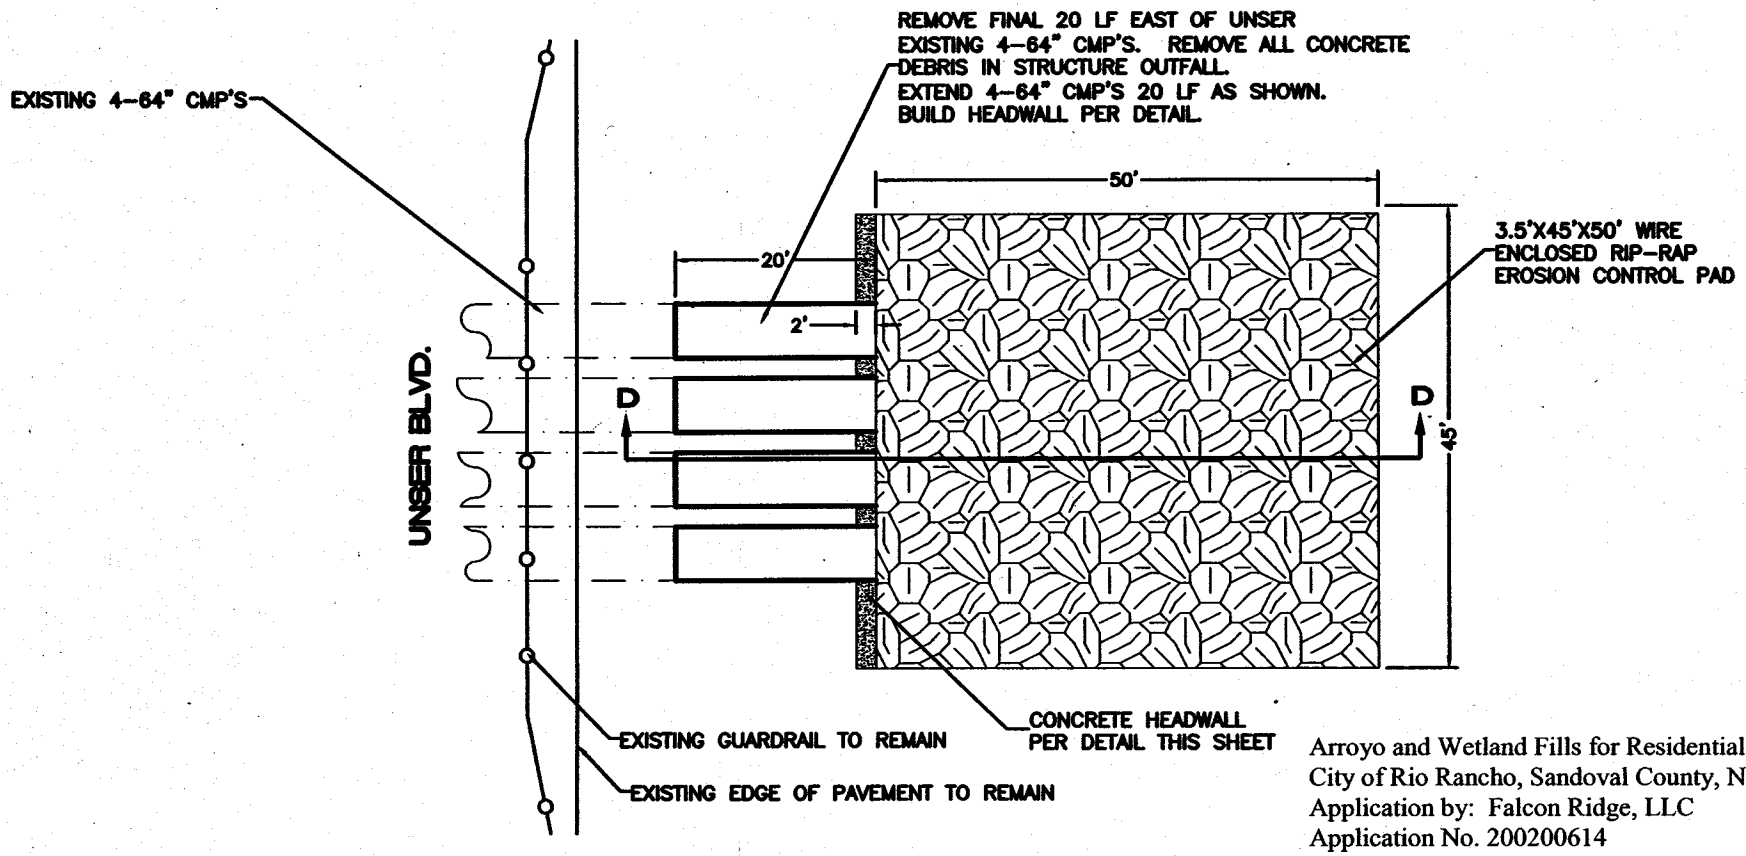

EAST SIDE OF UNSER
64" CMP REMOVAL AND REPLACEMENT DETAIL
NTS

Arroyo and Wetland Fills for Residential Housing Development
City of Rio Rancho, Sandoval County, New Mexico
Application by: Falcon Ridge, LLC
Application No. 200200614
Plan View – Proposed Unser Blvd. Culvert Outfall Improvements
Sheet 7 of 7 December 19, 2002

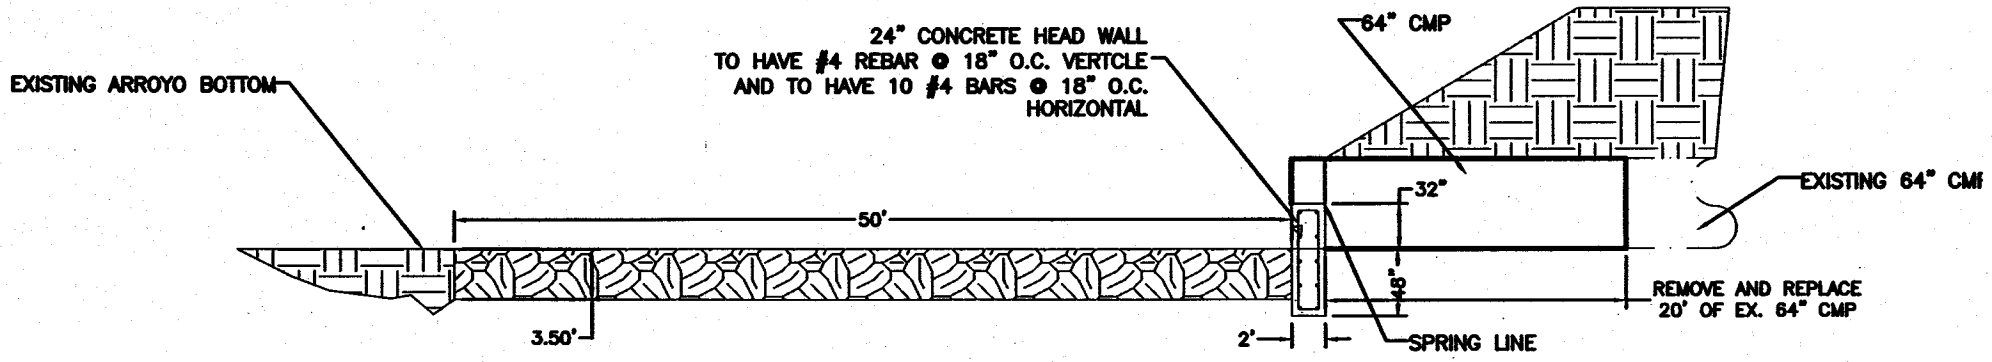

SECTION D-D
NTS