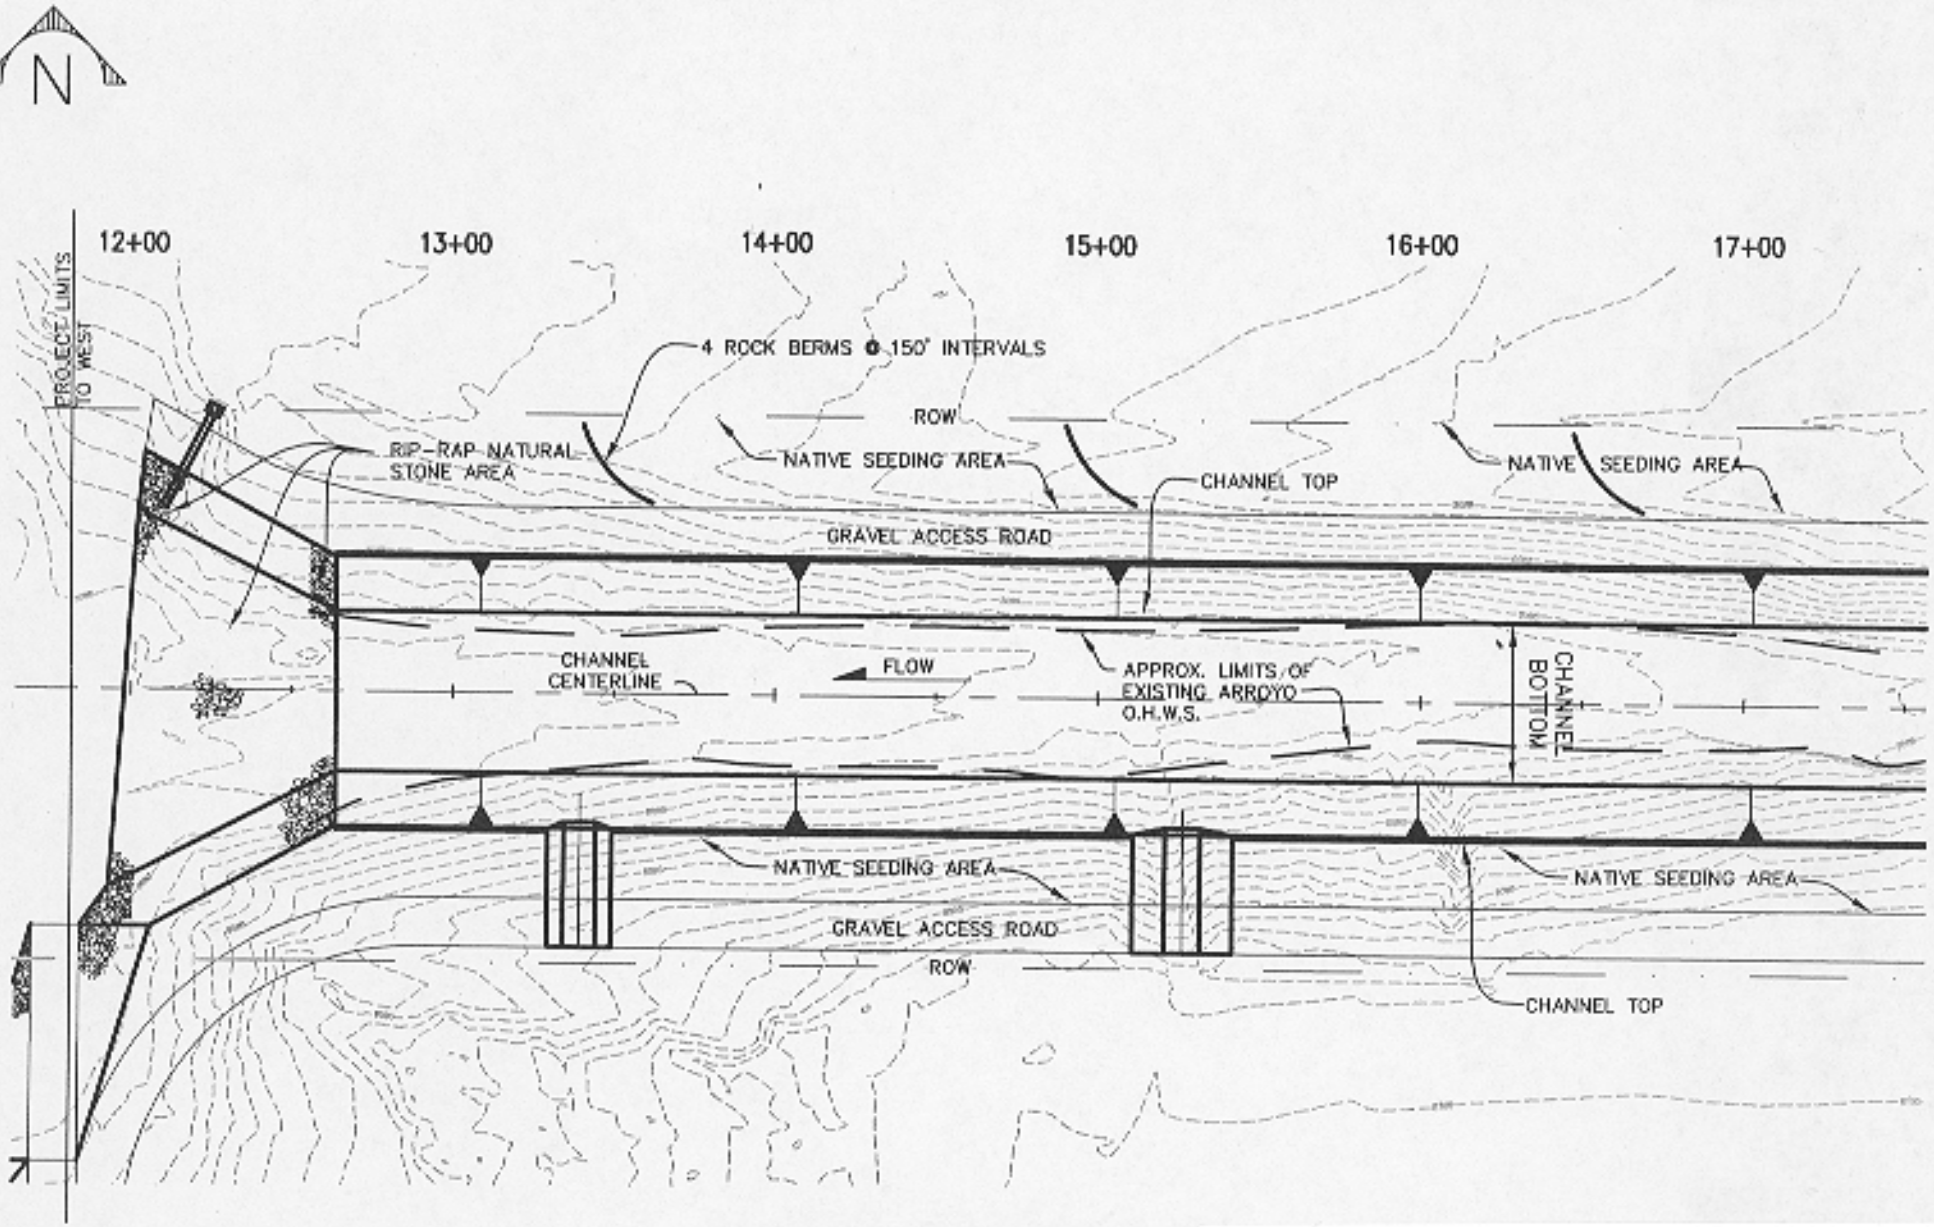

DOMINGO BACA PHASE 2

COA # 6258.92

NOT TO SCALE

Channel shaping and concrete lining in the Arroyo de Domingo Baca in Albuquerque, Bernalillo County, NM
Application by City of Albuquerque
Application No. 2004 00405
Sheet 2 of 10 October 2004