DOMINGO BACA PHASE 2
COA # 6258.92

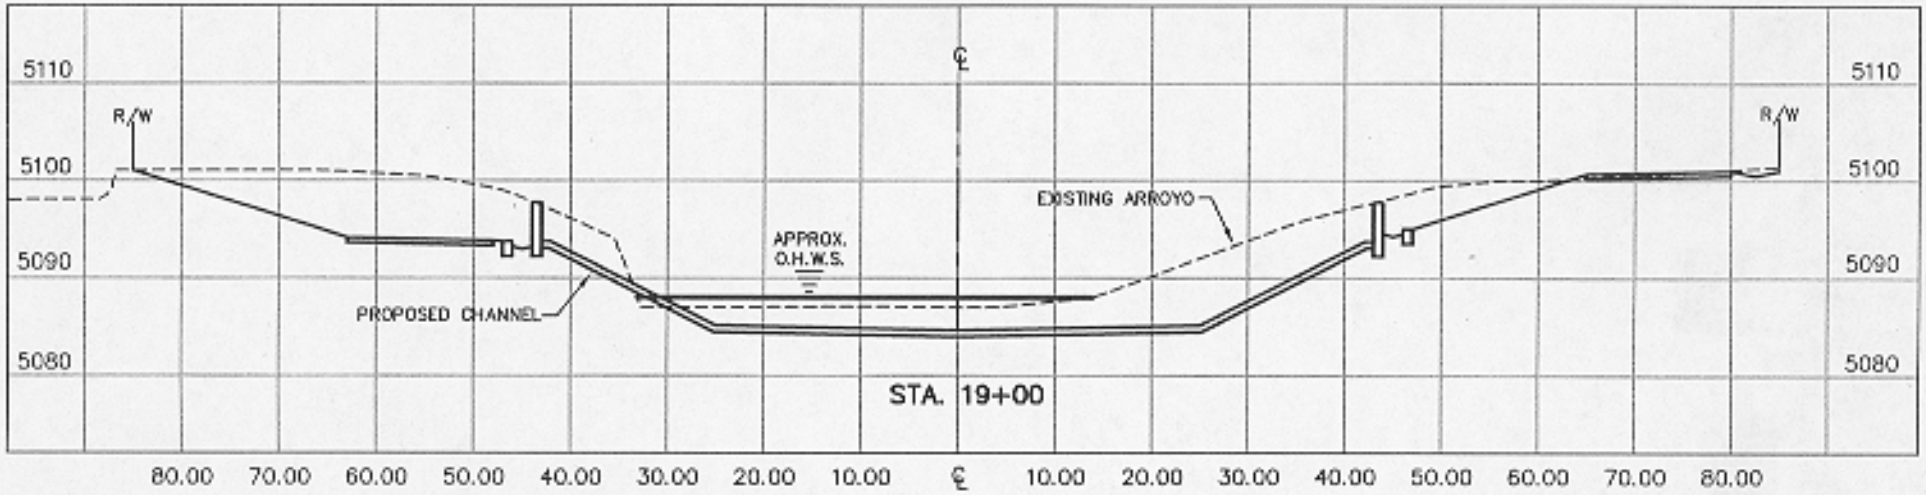

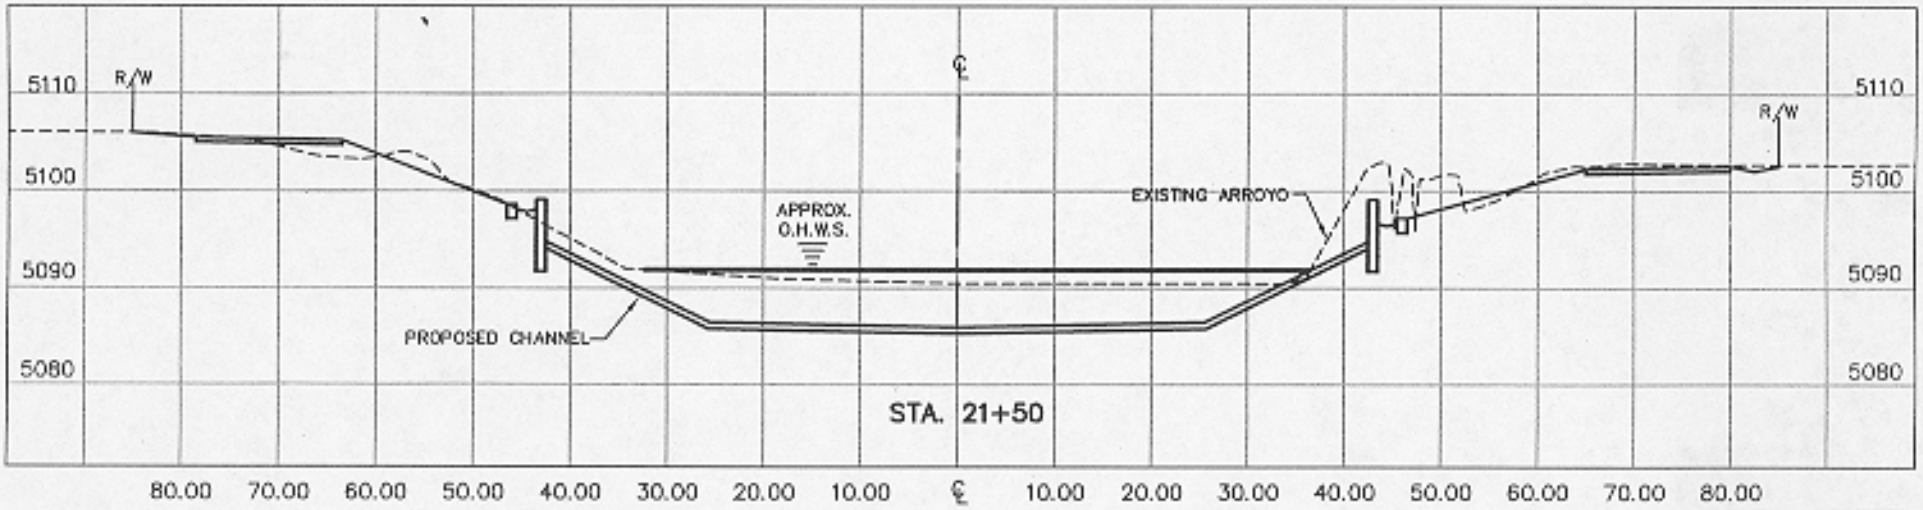

Channel shaping and concrete lining in the Arroyo de Domingo Baca in Albuquerque, Bernalillo County, NM
Application by City of Albuquerque
Application No. 2004 00405
Sheet 6 of 10 October 2004