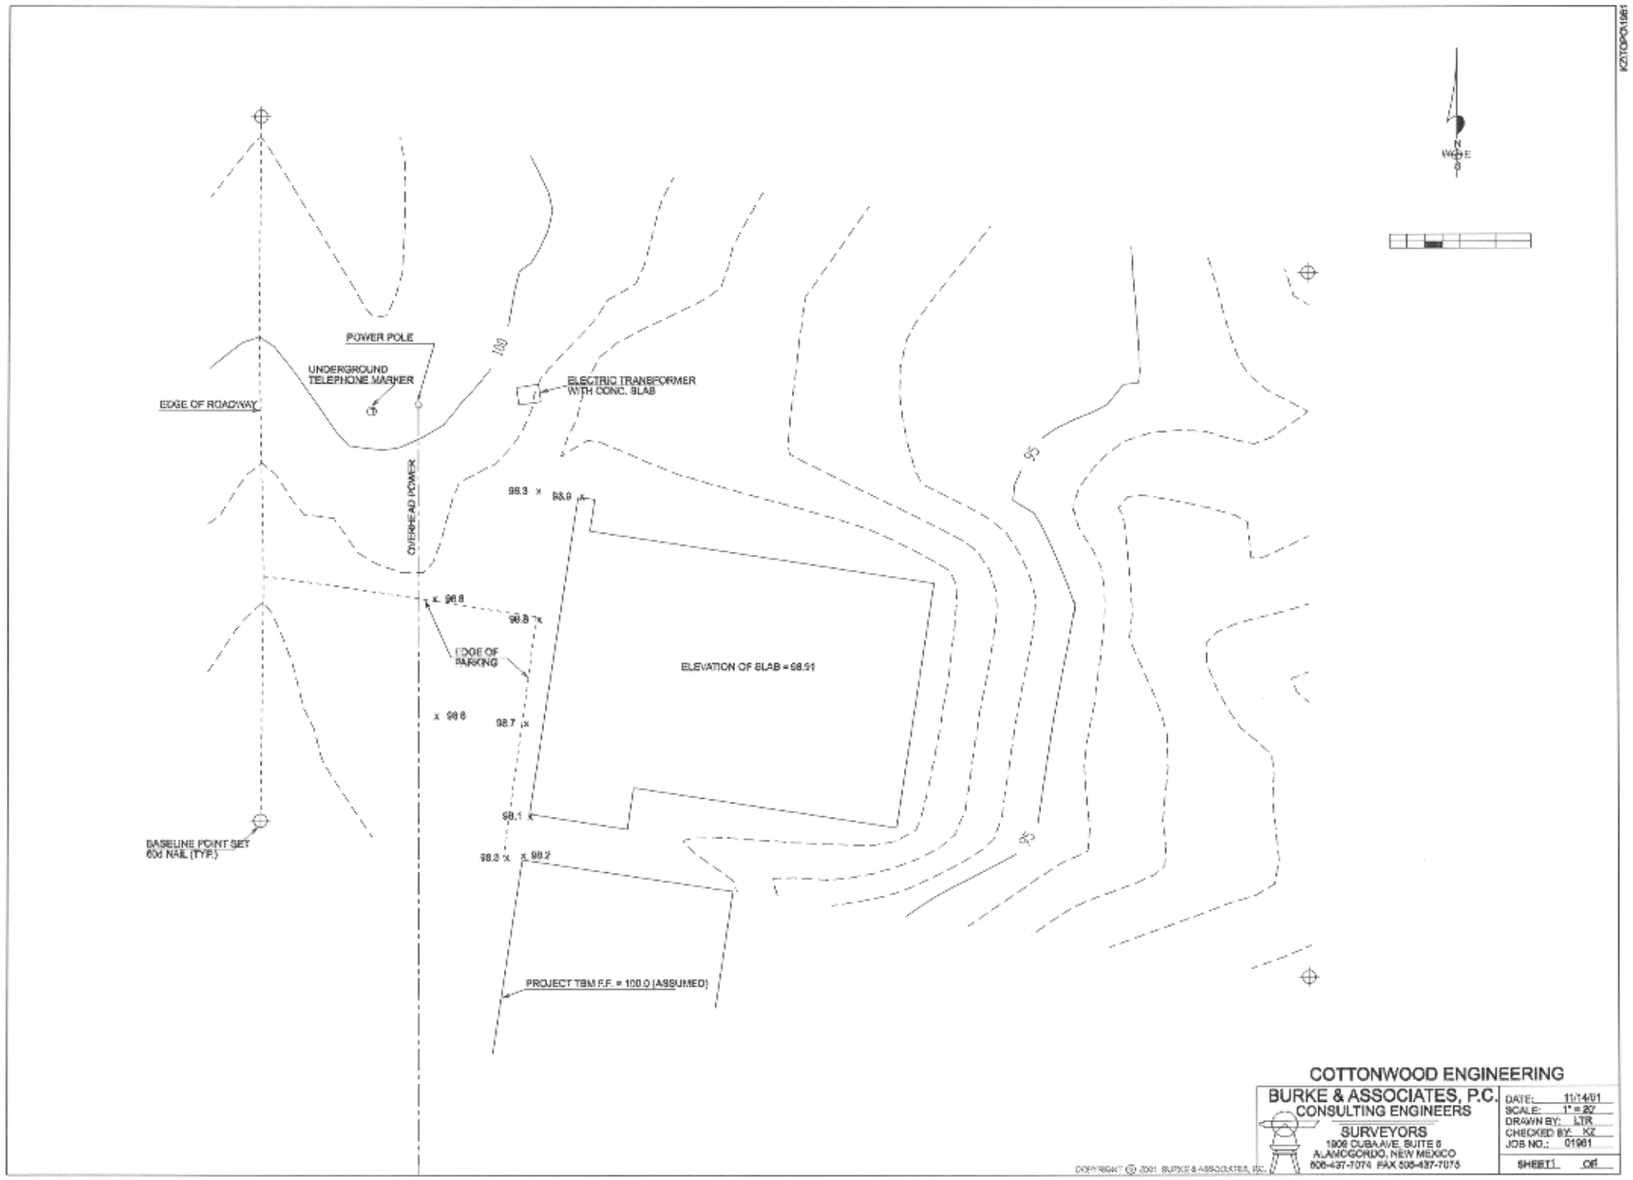

Cottonwood Engineering Corp.

920 HAWAII
ALAMOGORDO, NEW MEXICO 88310

PHONE: 505-434-9195
E-MAIL: COTNWOOD@LOOKINGGLASS.NET

White Sands Missile Range, NM

Drawings prepared by Cottonwood Engineering, Alamogordo, New Mexico

PROJECT NO:
DATE: 11/15/01
DRAWN BY: AKK
REVISIONS:

SHEET
C2
OF 2

FOR INFORMATION ONLY AMENDMENT 3