Fremont County Airport Runway Extension

Eightmile Creek, Fremont County, Colorado

Applicant: Fremont County

Stream Relocation Plan
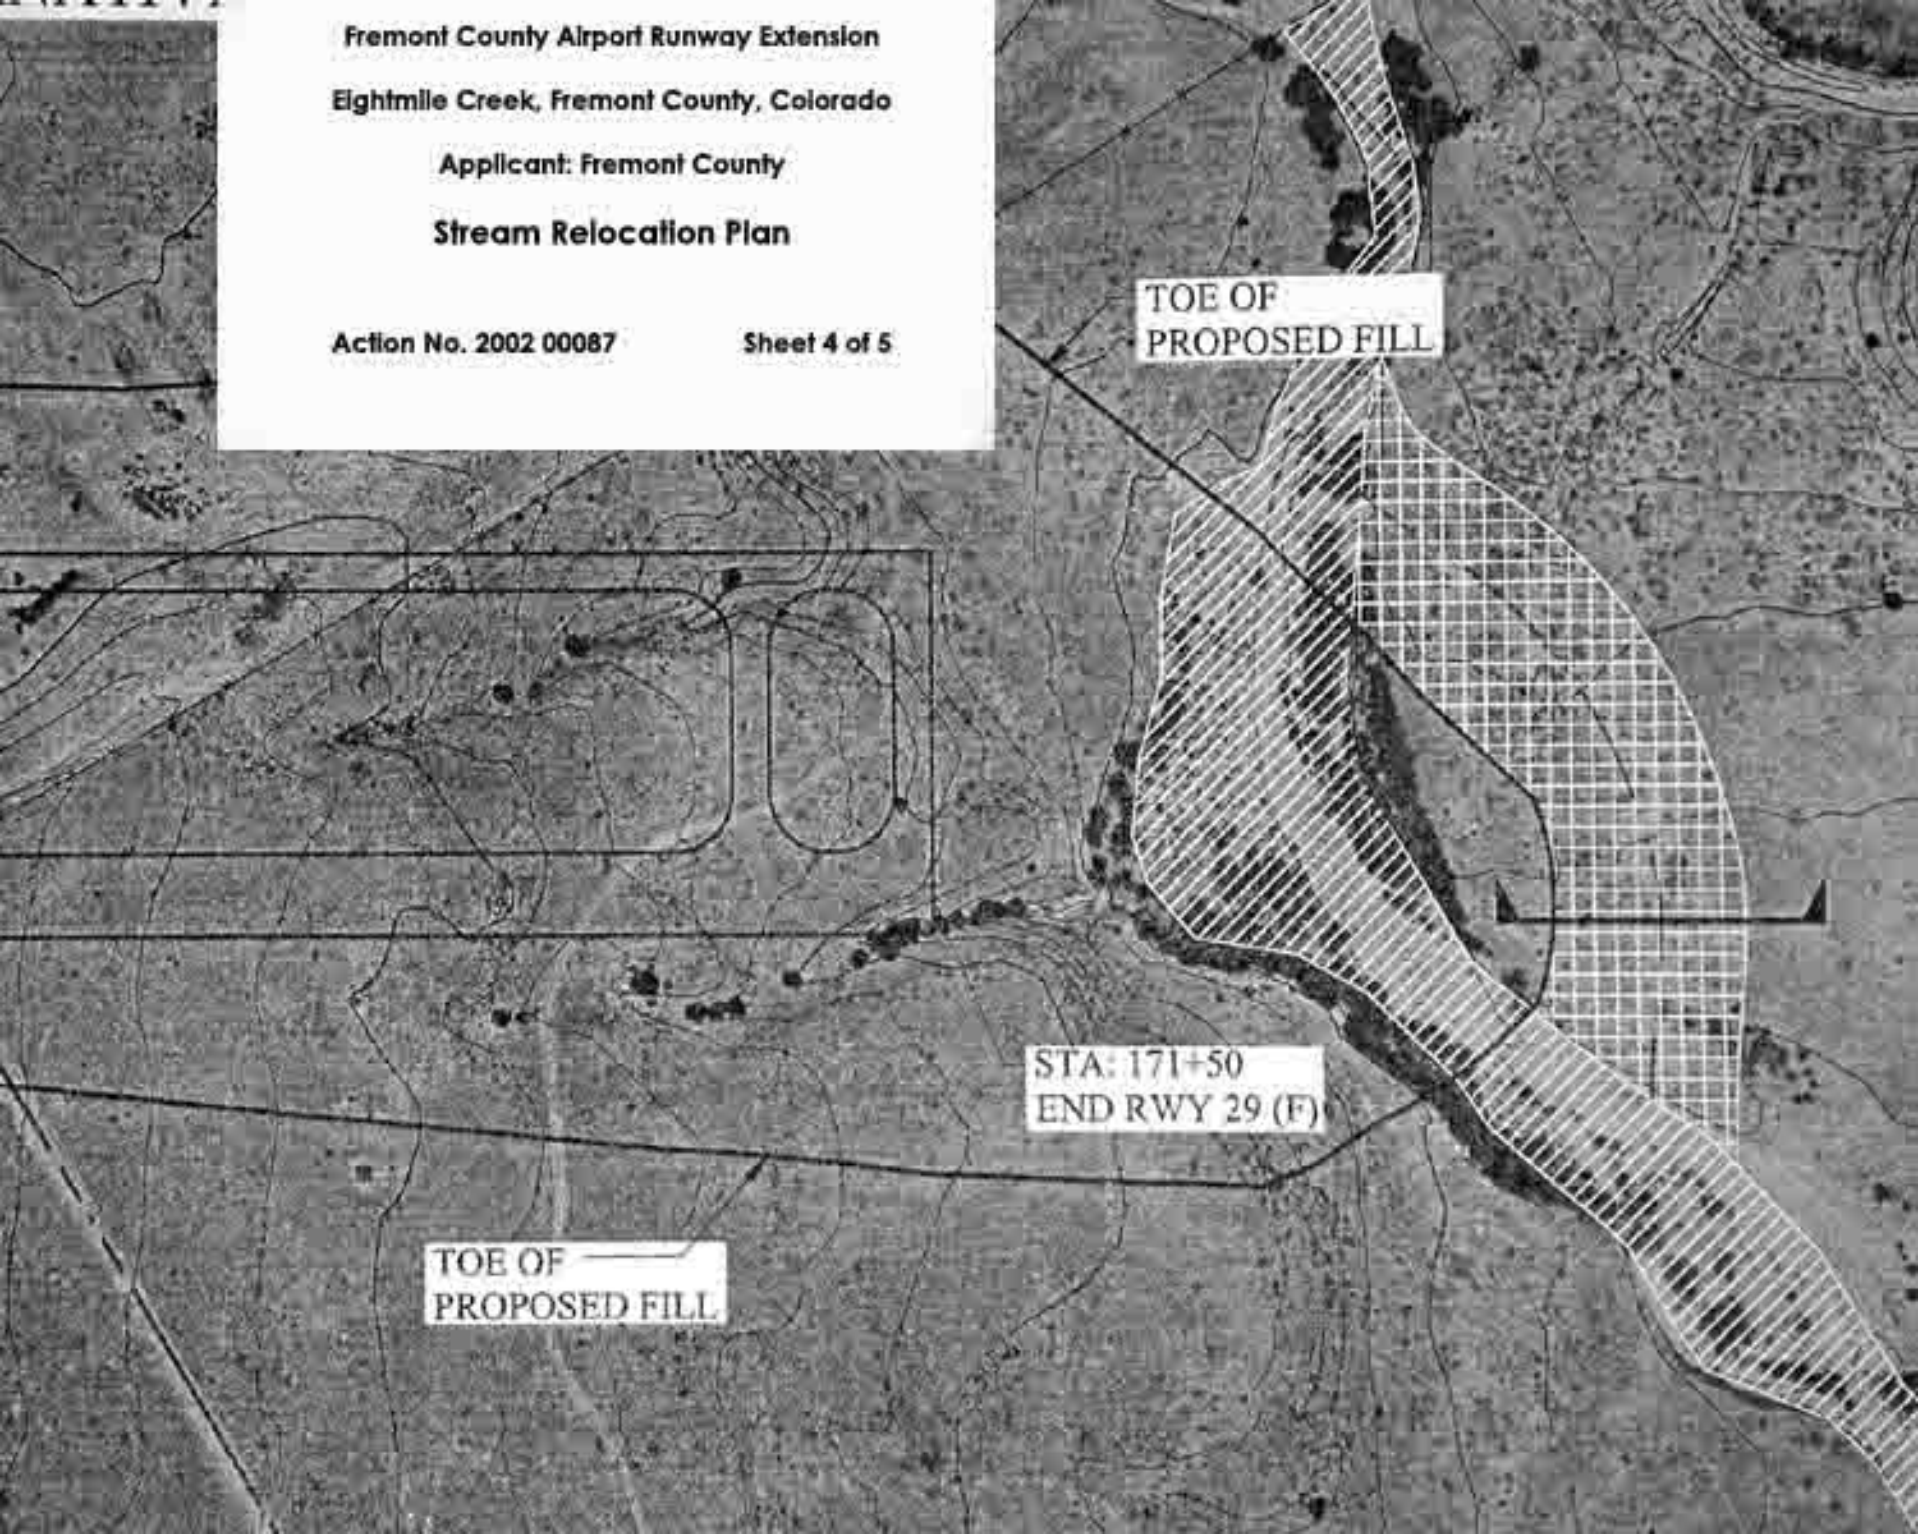
Action No. 2002 00087 Sheet 4 of 5