Arroyo and Wetland Fills for Residential Housing Development
City of Rio Rancho, Sandoval County, New Mexico
Application by: Falcon Ridge, LLC
Application No. 200200614
Plan View – Existing Conditions
Sheet 2 of 7

December 19, 2002

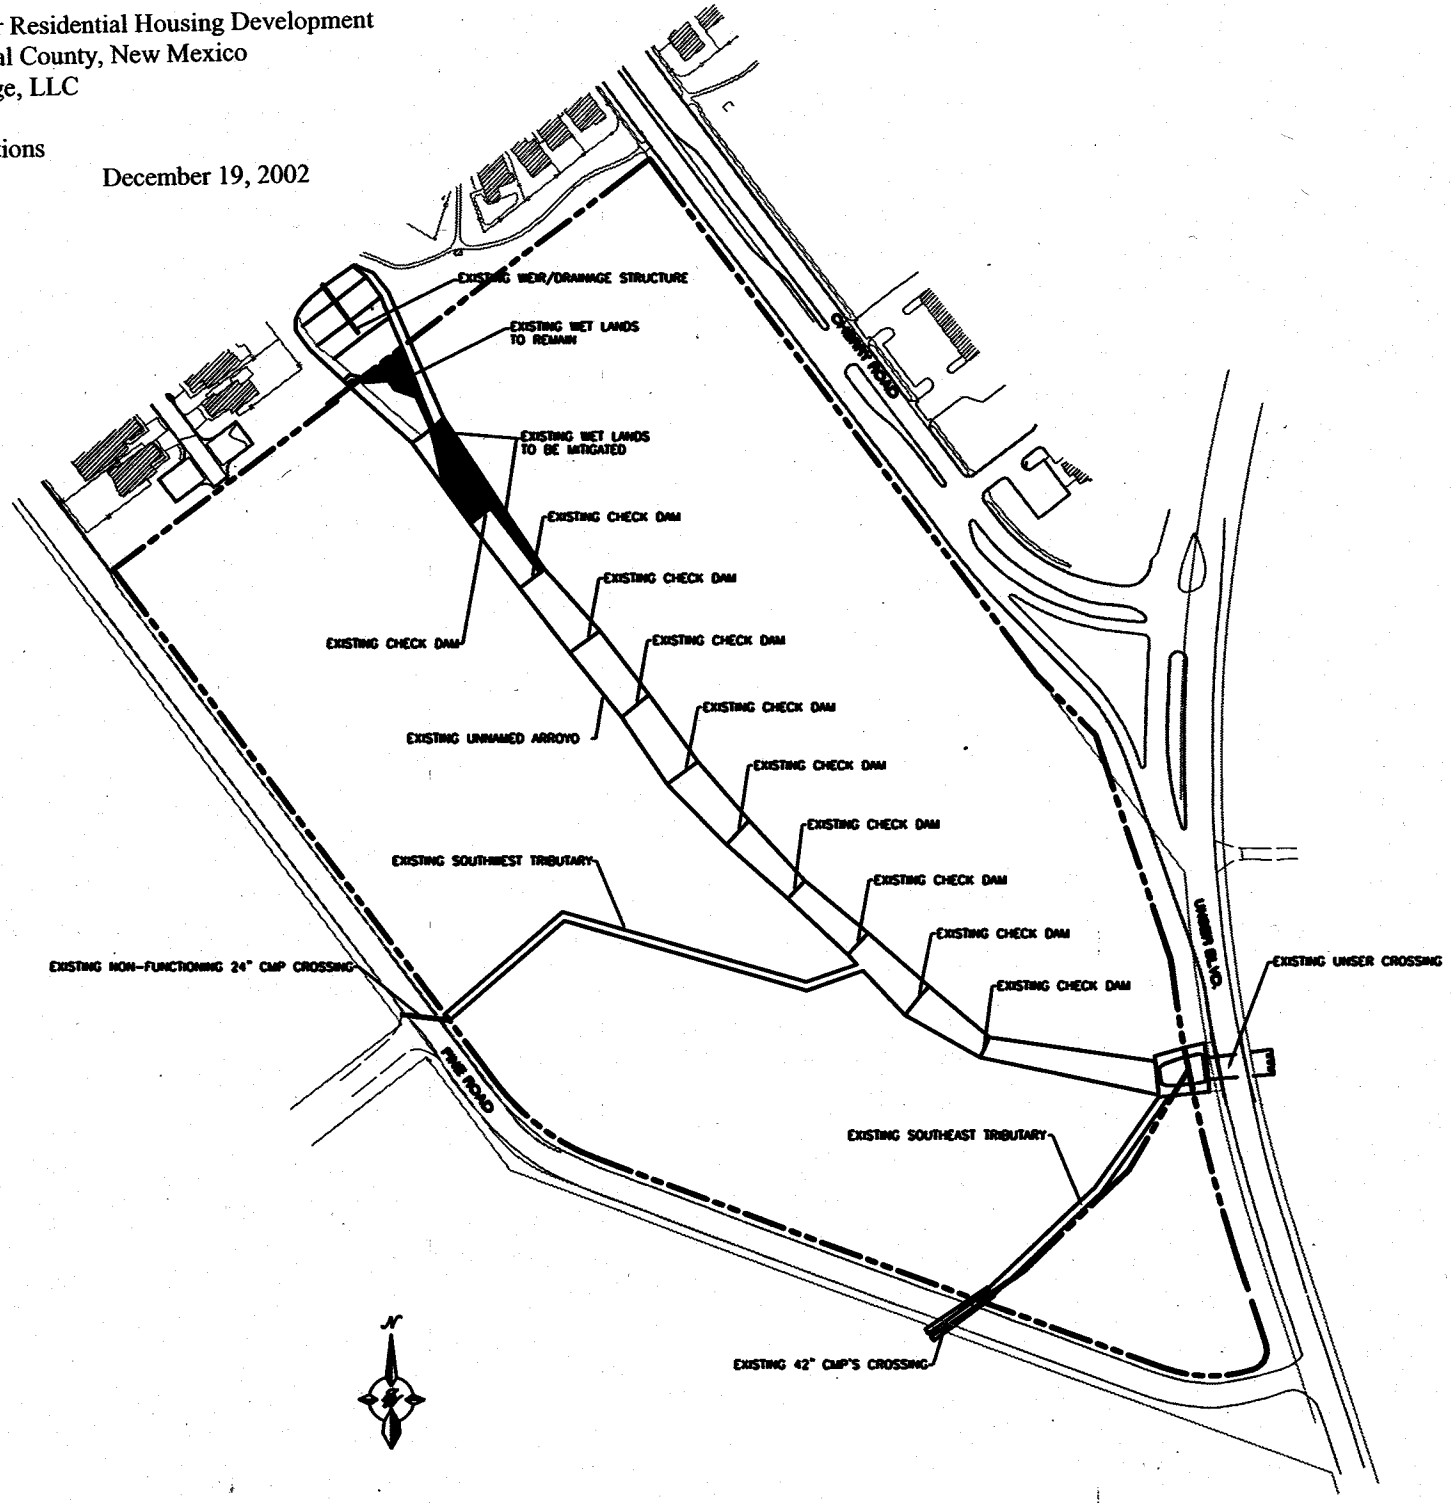

SIERRA NORTE SUBDIVISION SITE PLAN (EXISTING CONDITIONS)