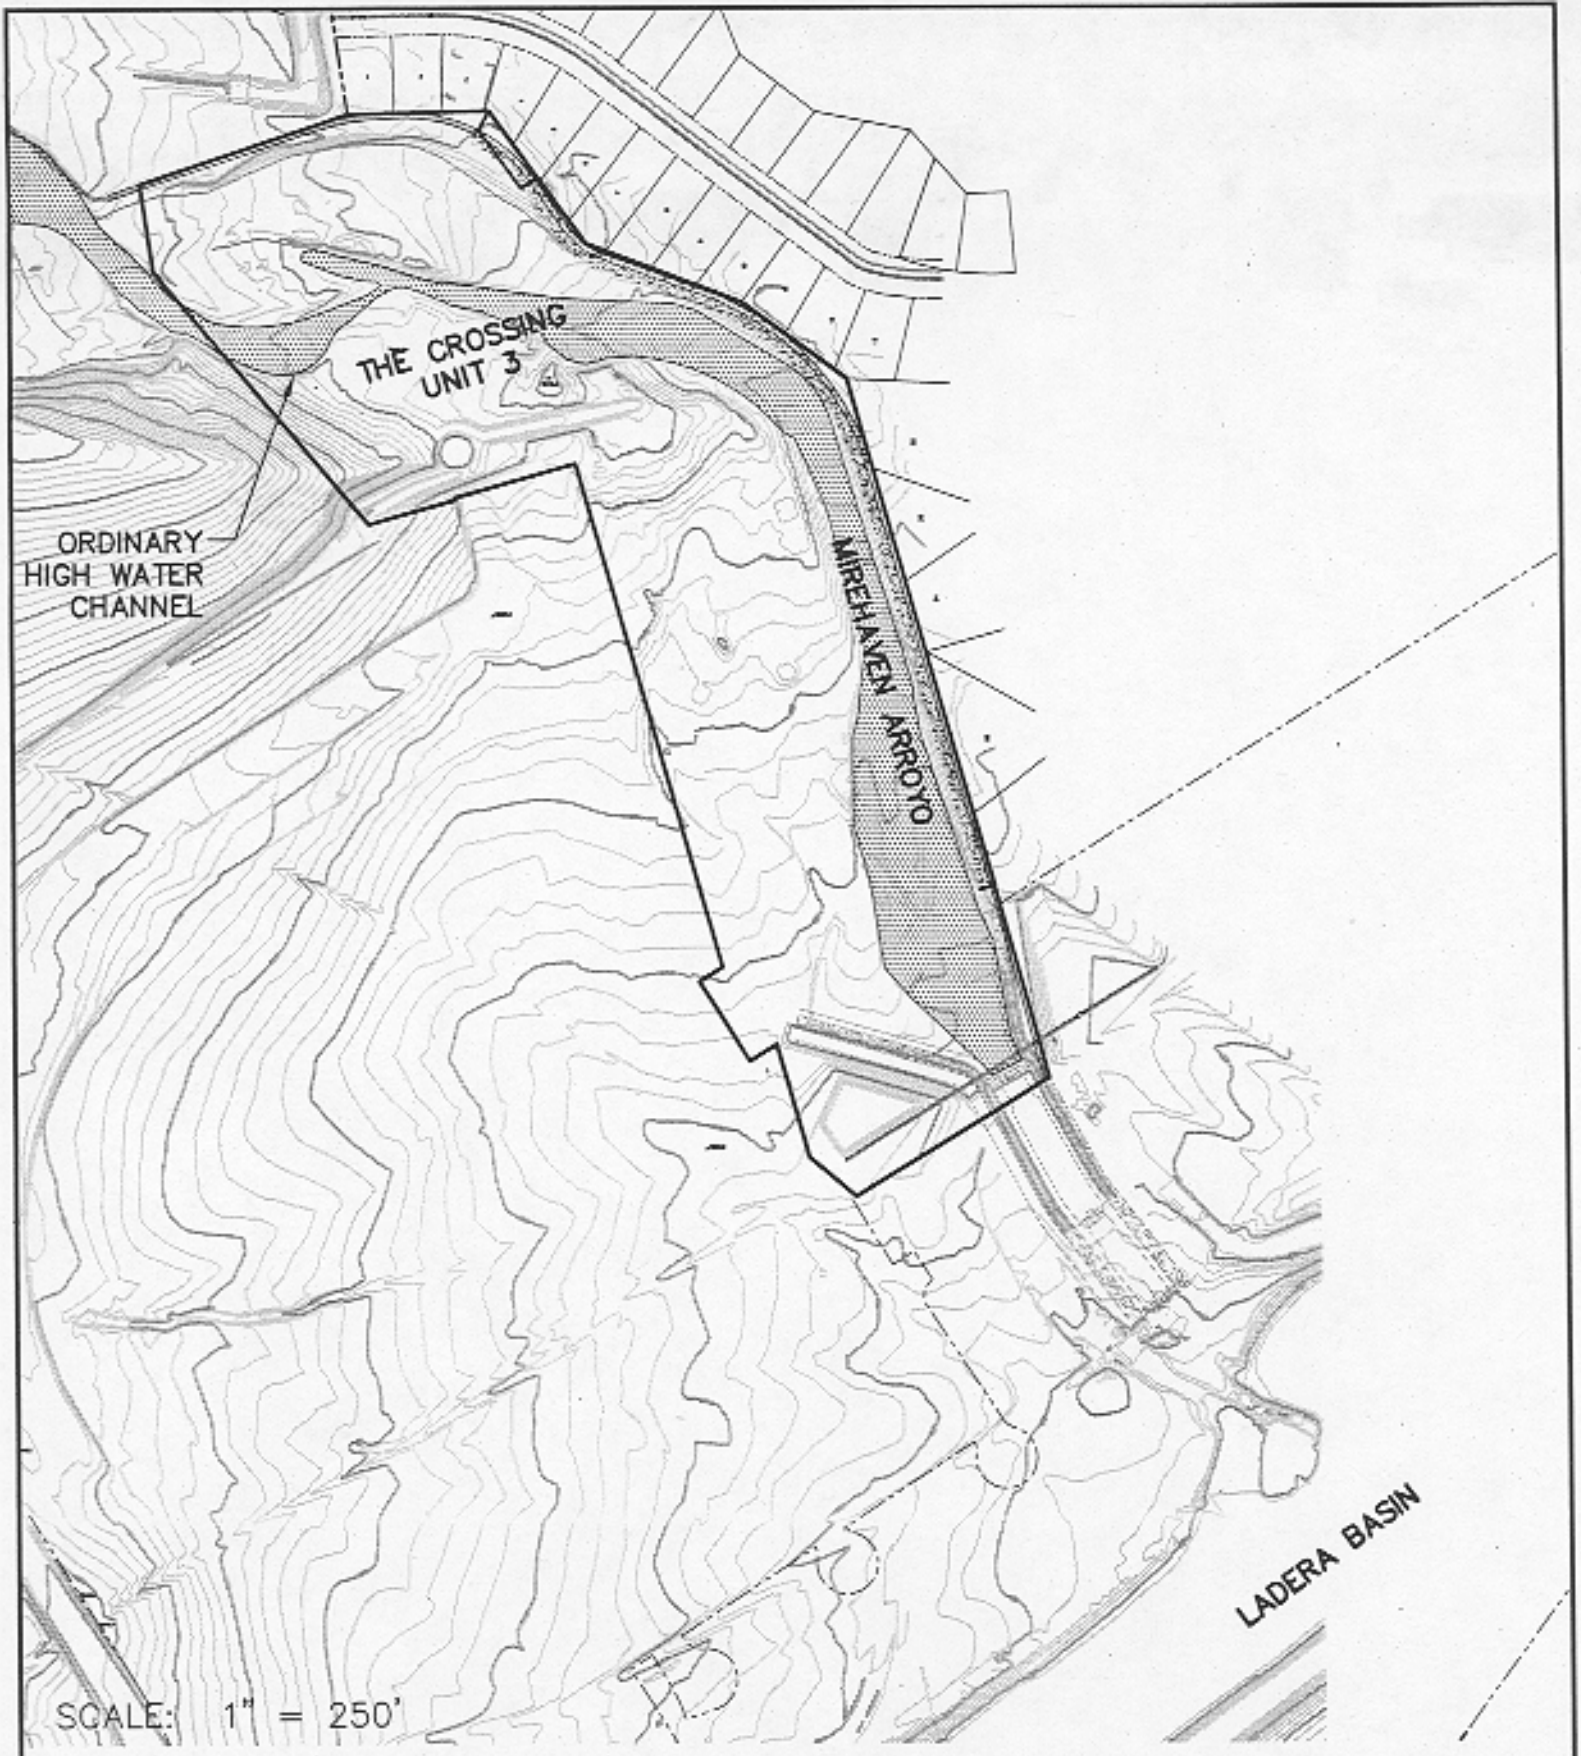

Arroyo channelization in Mirehaven Arroyo at
The Crossing, Unit 3, subdivision in Albuquerque,
Bernalillo County, NM
Application by Westland Development Company, Inc.
Application No. 2003 00345
Sheet 3 of 7 March 2004

WILSON & COMPANY
2600 THE AMERICAN ROAD S.E.
SUITE 100
RIO RANCHO, NEW MEXICO
87124
(505) 888-8201

THE CROSSING SUBDIVISION
UNIT 3

FIGURE 3-A

EXISTING CONDITIONS

WCEA NO. X3218008 DATE FEB 2004