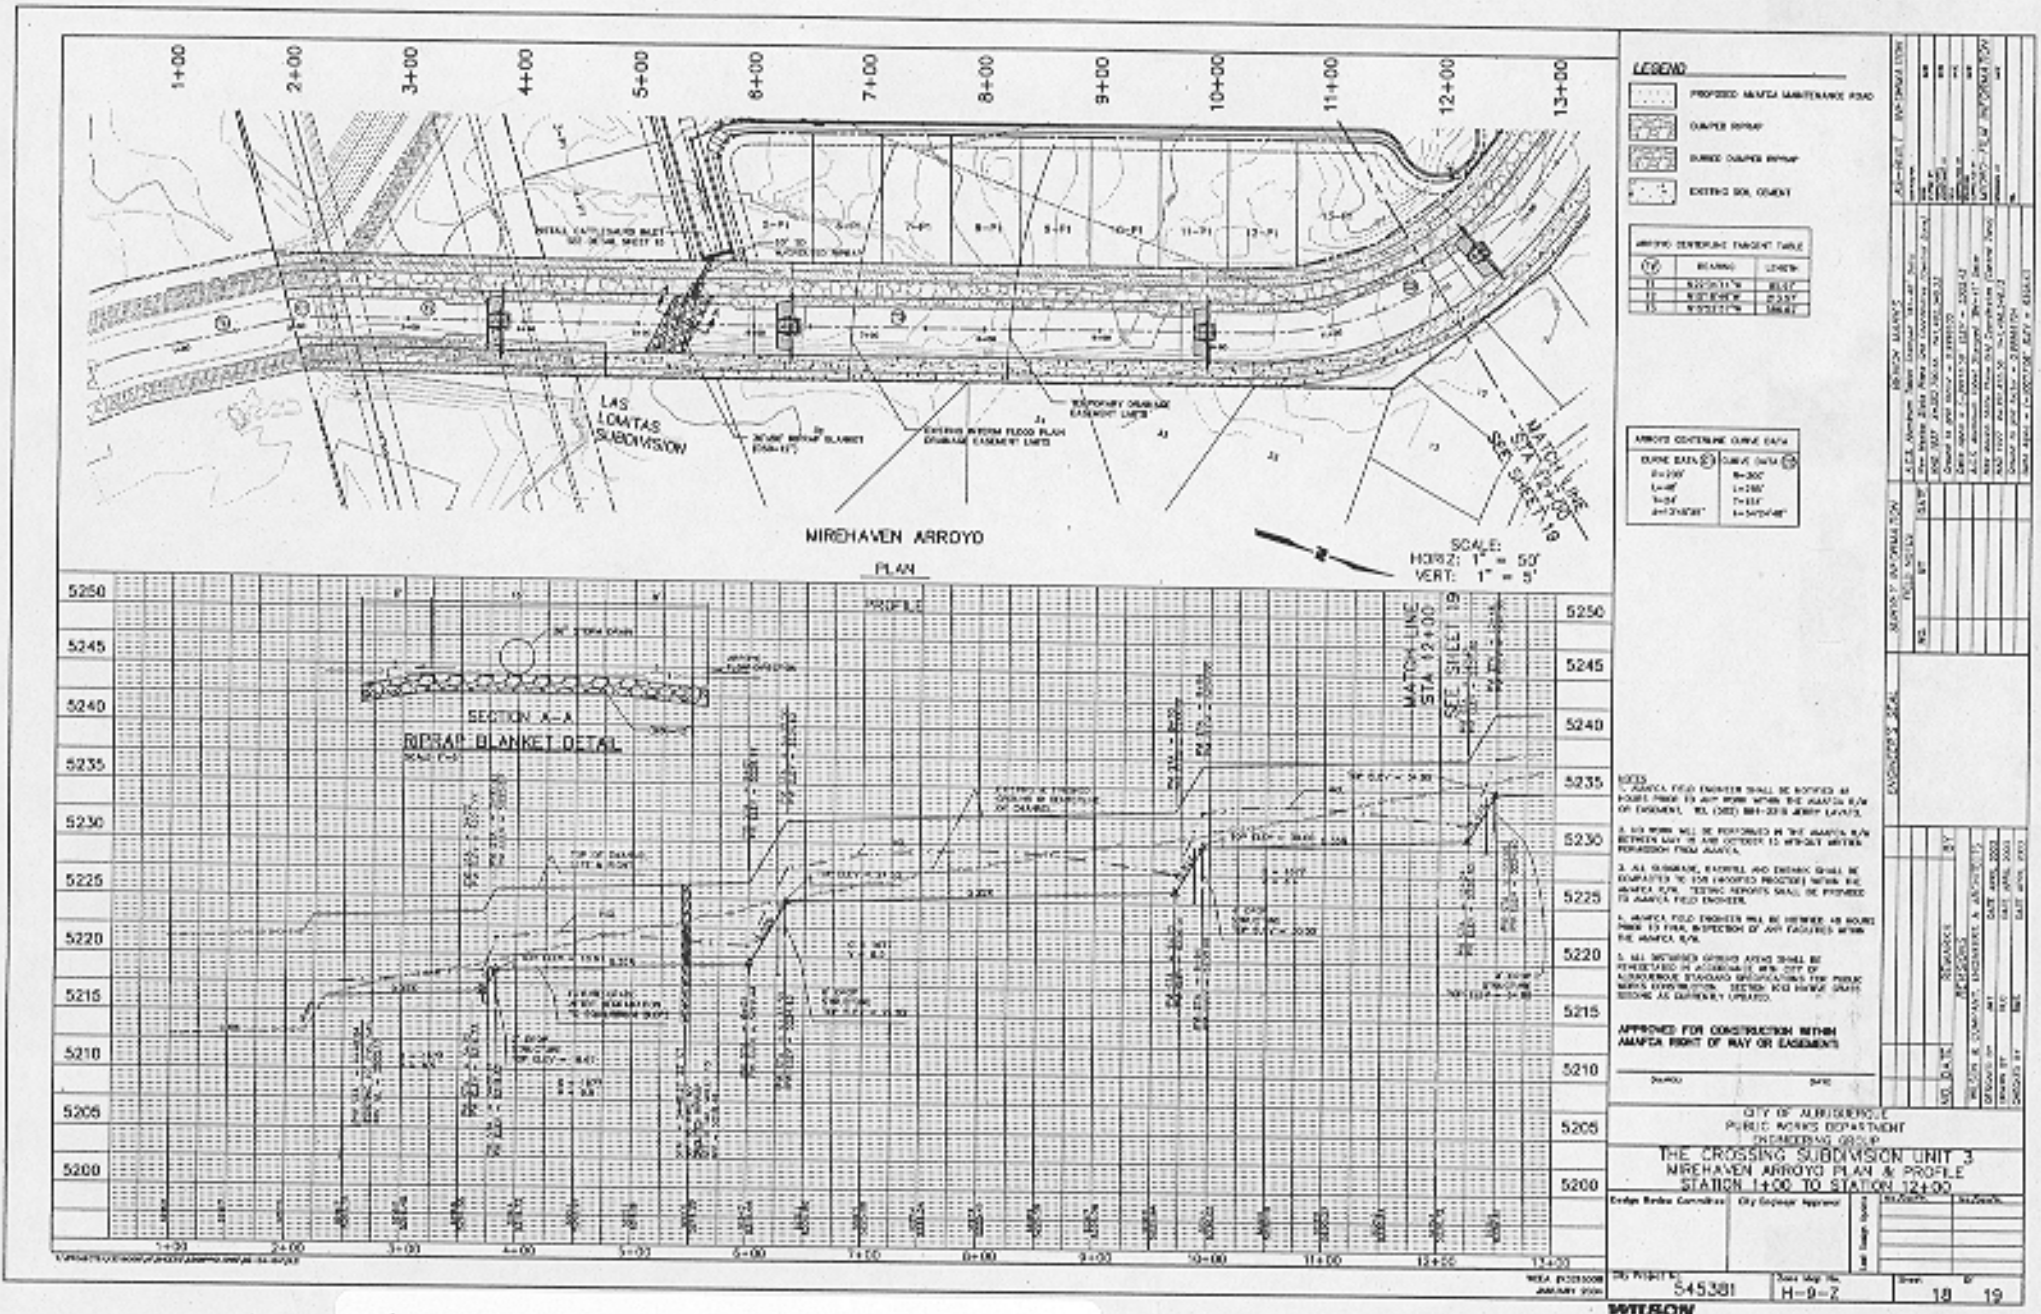

Arroyo channelization in Mirehaven Arroyo at The Crossing, Unit 3, subdivision in Albuquerque, Bernalillo County, NM
Application by Westland Development Company, Inc.
Application No. 2003 00345
Sheet 7 of 7 March 2004

WILSON & COMPANY
2000 THE AMERICAN ROAD S.E.
SUITE 100
RIO RANCHO, NEW MEXICO
87124
(505) 888-8321

THE CROSSING SUBDIVISION UNIT 3

FIGURE 6-A

PLAN & PROFILE 1

WCEA NO. X3218008 DATE FEB 2004