CALL UTILITY NOTIFICATION
CENTER OF COLORADO
1-800-922-1987
CALL 3 BUSINESS DAYS IN ADVANCE BEFORE YOU DIG, GRADE OR EXCAVATE FOR THE MARKING OF UNDERGROUND MEMBER UTILITIES.

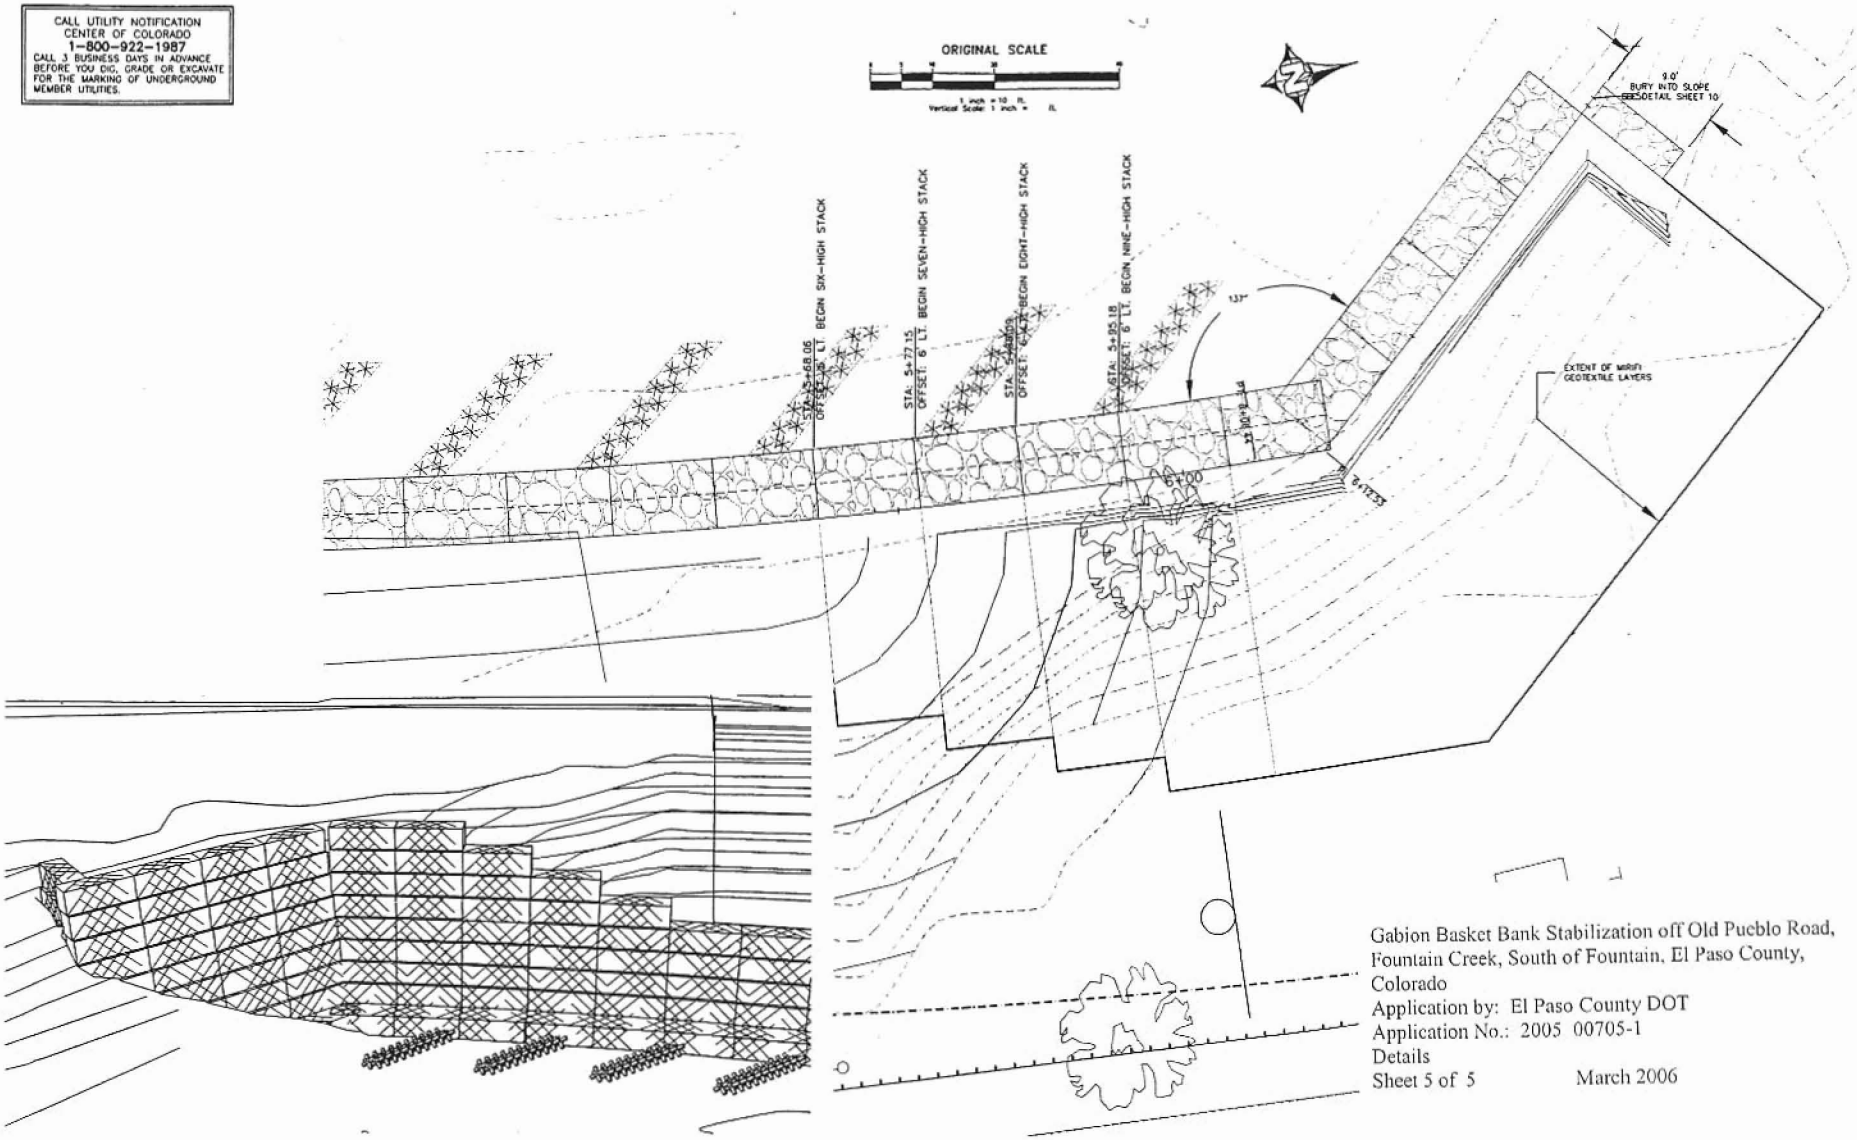

Gabion Basket Bank Stabilization off Old Pueblo Road, Fountain Creek, South of Fountain, El Paso County, Colorado
Application by: El Paso County DOT
Application No.: 2005 00705-1
Details
Sheet 5 of 5 March 2006

Computer File Information			
Creation Date: 1/2/03	Initials: DAN	R-	
Last Modification Date: 2/10/06	Initials: DAN	R-	
Full Path: P:\Proj-Cv3D-2005\OldPueblo-75003-04		R-	
Drawing File Name: OldPueblo_PPRD4 - Sht09		R-	
Acad. Ver. Civ3D 2005 Scale: 1"=100'	Units: Feet	R-	

Index of Revisions

El Paso County
Department of Transportation
3460 N. Marksheffel Road
Colorado Springs, Colorado 80922-1547
Ph: 719-520-6460 Fax: 719-520-6878
Engineering Division RIH

As Constructed
No Revisions:
Revised:
Void:

Old Pueblo Road
Gabion & Spur Dike Details

Designer: RIH
Detailer: DAN
Structure Numbers
SheetSubset:
Subset Sheets 2 of 5

Project No./Code
75003
Sheet Number 10

P:\Proj-Cv3D-2005\OldPueblo-75003-04\OldPueblo_PPRD4.dwg, Sht10, 2/13/2006 7:54:41 AM